Supplementary Information

The following information is associated with Network Rail Standard:
NR CIV/SD/1570 Rev A

Additional Content Access

Click the link below to access CAD version of this drawing.

CAD Drawing

- CIV/SD/1570

If you have any questions, or need assistance, please contact **IHS Support**

Information accessed via the links above is the property of the Copyright holder

IHS Additional Content Page

--`,,,,,,`,,,,,,`,,`,,,,,,,,``-`-`,,`,,`,`,,`---

Documents
Document Sharing Hub

Copyright Network Rail
Provided by IHS under license with Network Rail
No reproduction or networking permitted without license from IHS
Full document details: NR NR-CIV-SD-1570 ISSUE C 2013

Licensee=Weston Williamson/5989497001, User=sam, albett
Not for Resale, 03/27/2016 19:30:22 MDT

DRAWING No. NR/CIV/SD/1570

NOTES
1. REFER TO DRAWING NO. NR/CIV/SD/1560 FOR NOTES.

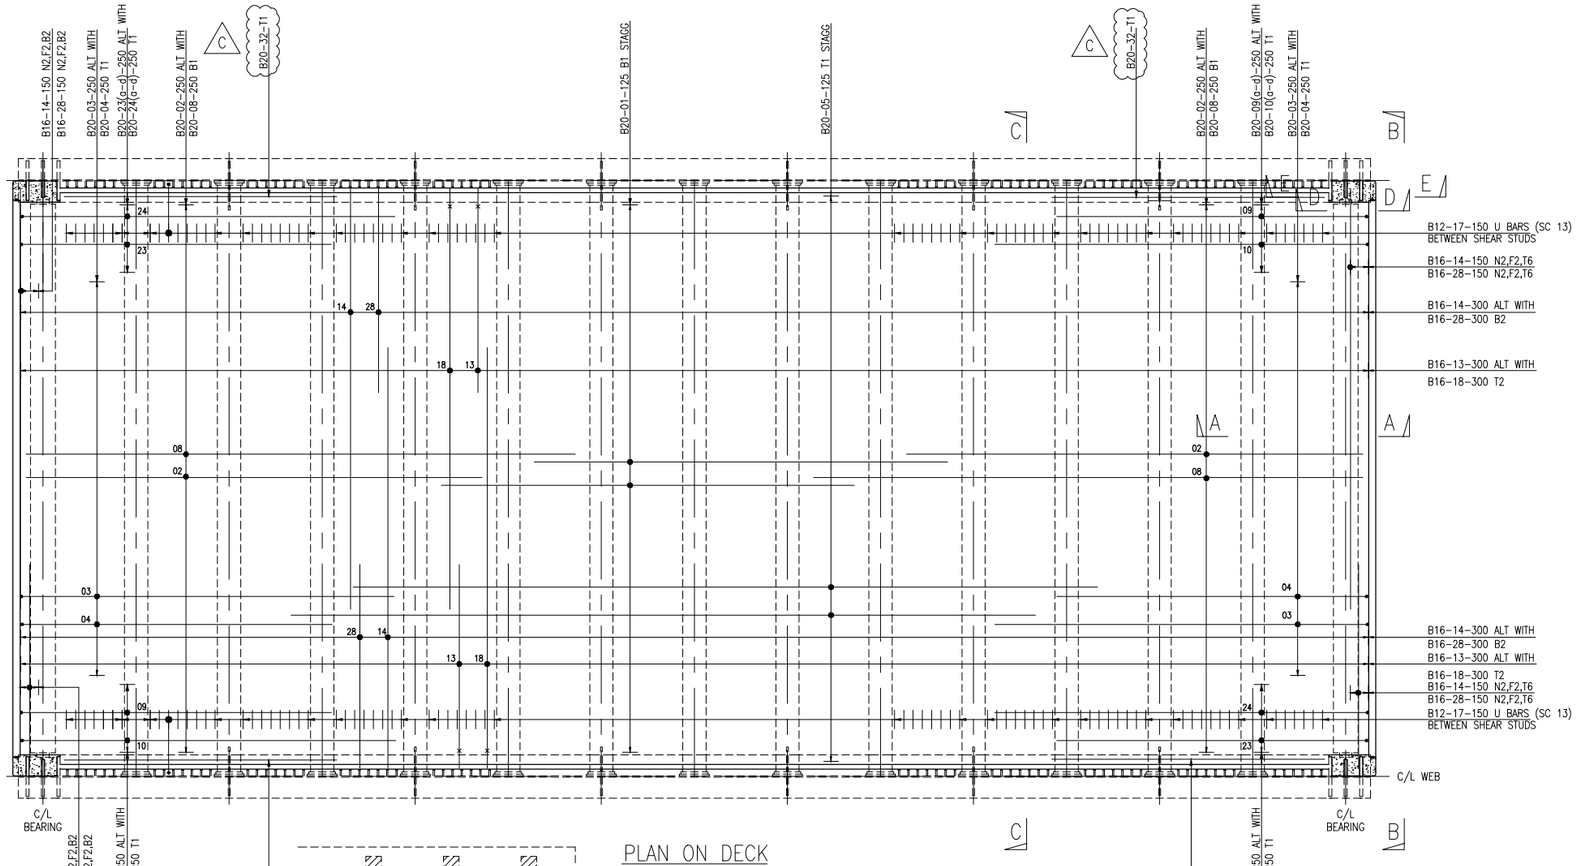

PLAN ON DECK
SCALE 1:50

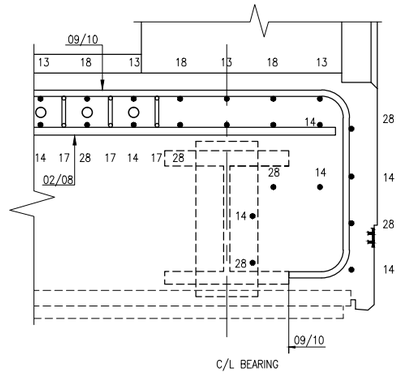

SECTION D-D
SCALE 1:10

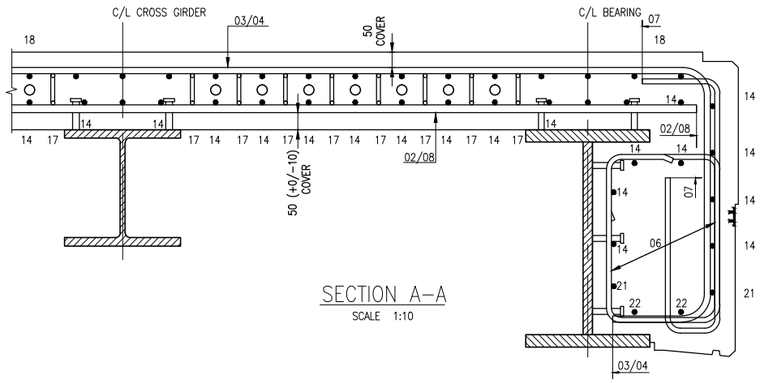

SECTION A-A
SCALE 1:10

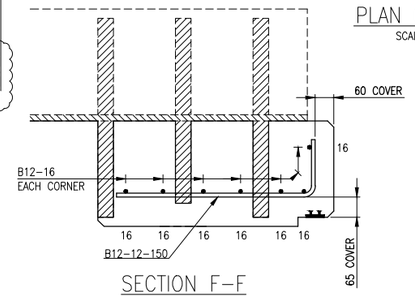

SECTION F-F
SCALE 1:10

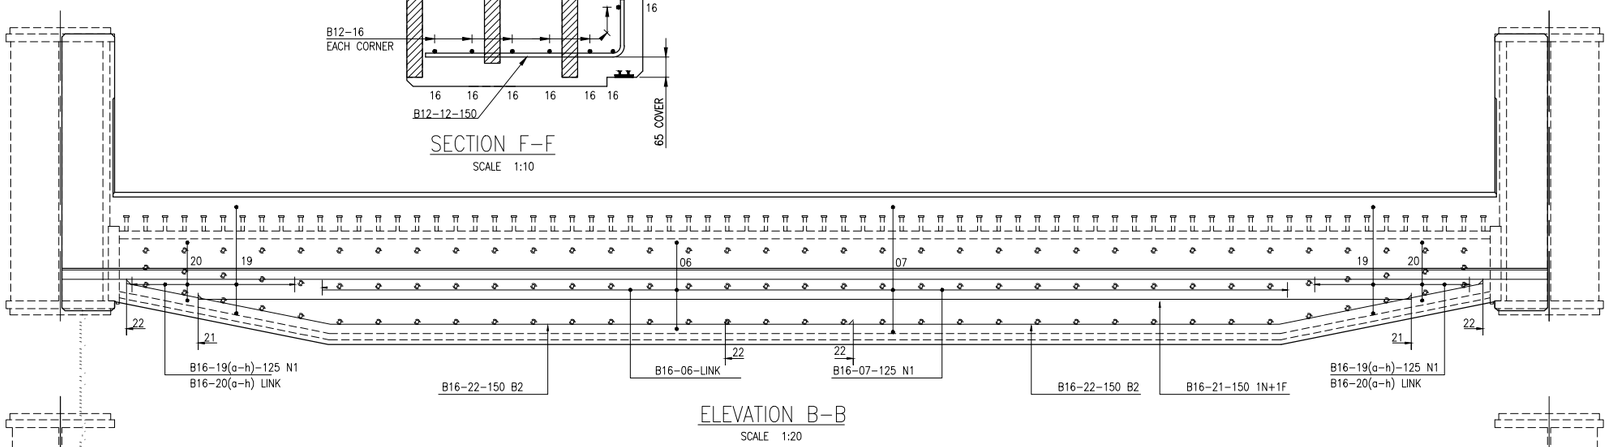

ELEVATION B-B
SCALE 1:20

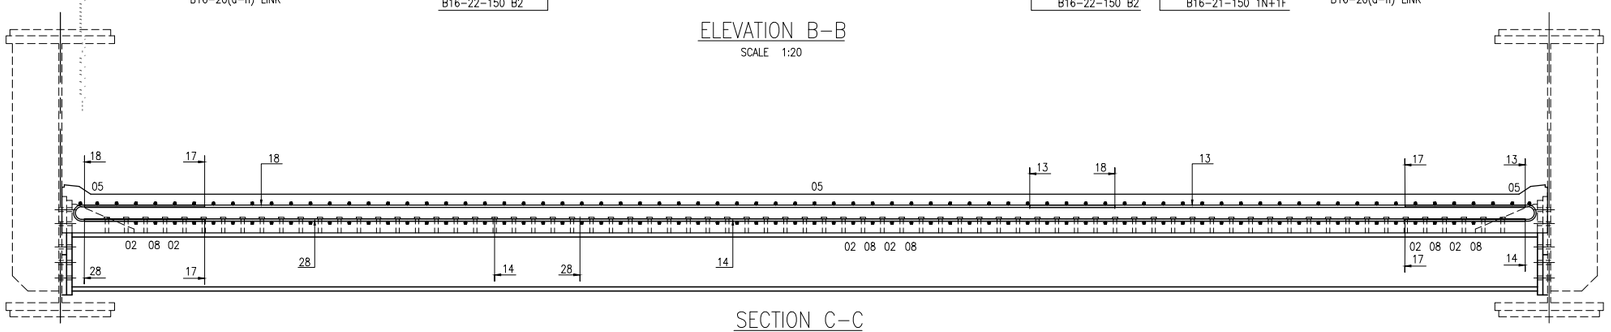

SECTION C-C
SCALE 1:20

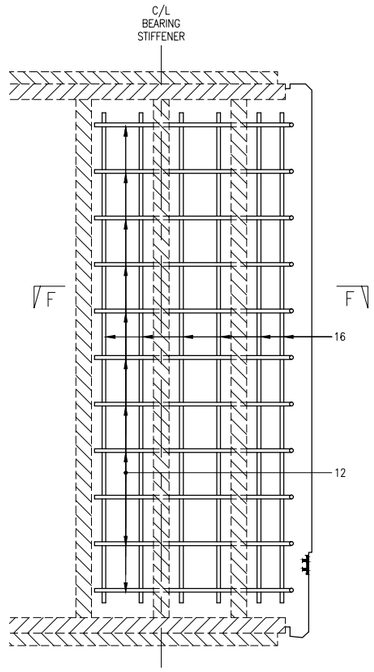

SECTION E-E
SCALE 1:10

Rev	Date	Description of revision	Design'd	C'kd
C	JUNE 13	REBAR AMENDED	MV	RES
B	MAY 10	EUROCODE ISSUE	LZ	IP
A	18.09.09	FIRST ISSUE	LZ	IP
P1	28.04.09	INDEPENDENT CHECK	LZ	IP

NetworkRail
KINGS PLACE
90, York Way
London. N1 9AG
Tel: 0203-3569-596

Approved				
	Name	Position	Signature	Date

Master copy with original signatures held by Network Rail HQ
CIVIL ENGINEERING STANDARD DESIGN

© COPYRIGHT NETWORK RAIL 2011

'E' TYPE UNDERBRIDGE
STANDARD DRAWINGS

REINFORCEMENT DETAILS
DOUBLE TRACK SQUARE
COMPOSITE FLOOR

Scale: AS SHOWN

Drawing Number: NR/CIV/SD/1570 C

Documents
Document Sharing Hub
Copyright Network Rail
Provided by IHS under license with Network Rail
No reproduction or networking permitted without license from IHS
Licensee=Weston Williamson/5989497001, User=sam, albett
Not for Resale, 03/27/2016 19:30:22 MDT
Full document details: NR NR-CIV-SD-1570 ISSUE C 2013