Supplementary Information

The following information is associated with Network Rail Standard:
**NR CIV/SD/1940** Rev B

## Additional Content Access

Click the link below to access CAD version of this drawing.

### CAD Drawing

- CIV/SD/1940

If you have any questions, or need assistance, please contact **IHS Support**

Information accessed via the links above is the property of the Copyright holder

**IHS Additional Content Page**

Documents
Document Sharing Hub

Copyright Network Rail
Provided by IHS under license with Network Rail
No reproduction or networking permitted without license from IHS
Full document details: NR NR-CIV-SD-1940 ISSUE B 2010

Licensee=Weston Williamson/5989497001, User=sam, albett
Not for Resale, 03/27/2016 21:43:16 MDT

Copyright Network Rail
Provided by IHS under license with Network Rail
No reproduction or networking permitted without license from IHS
Full document details: NR NR-CIV-SD-1940 ISSUE B 2010
Licensee=Weston Williamson/5989487001, User=sam. albert
Not for Resale, 03/27/2016 21:43:16 MDT

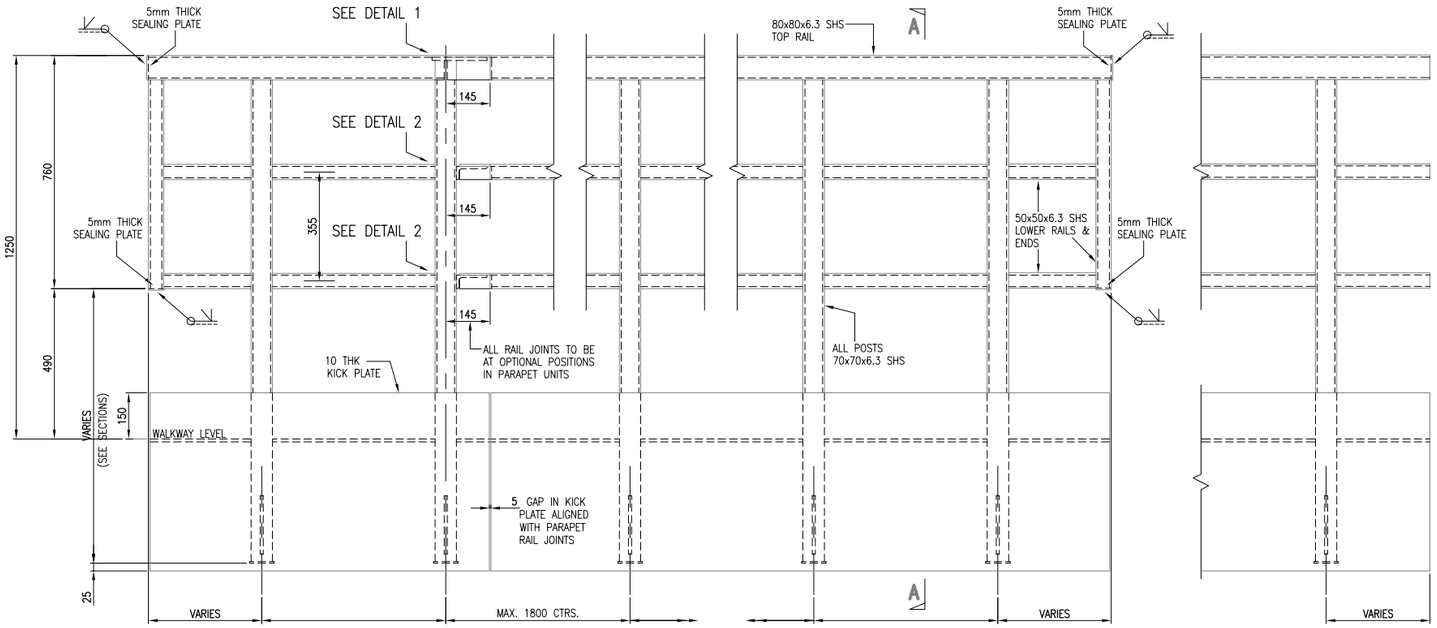


NOTE THAT WHERE REQUIRED TO SUIT STAIRS OR RAMP ARRANGEMENTS THE END PARAPET POST MAY BE ATTACHED TO THE STAIR OR RAMP STRINGER (SEE DRG. No. NR/CIV/SD/1930 AND 1931) PARAPET POSTS MUST COMPLY WITH LIMITS SHOWN ABOVE

NOTE TO DESIGNER: SUGGESTED MAXIMUM PANEL LENGTH IS 5545mm WITH THE MINIMUM NUMBER OF JOINTS TO BE TWO TO FACILITATE FIT UP.

## STANDARD HANDRAIL ELEVATION

SCALE 1:10

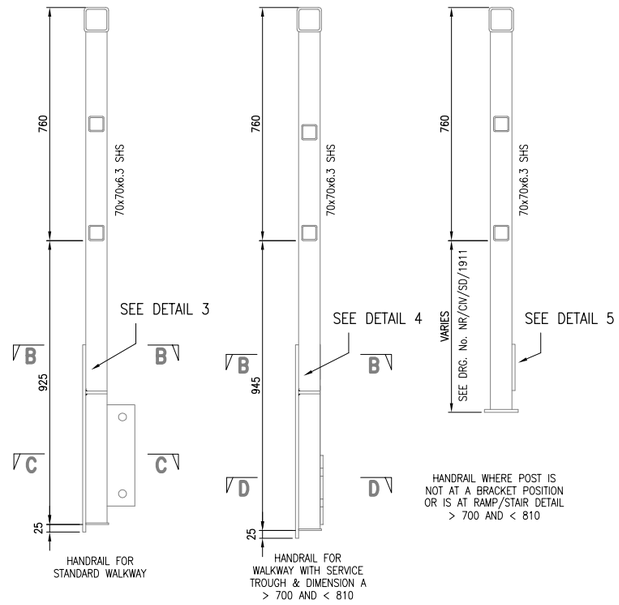


## SECTIONS ON A–A SHOWING ARRANGEMENTS

SCALE 1:10
SEE STANDARD WALKWAY ASSEMBLY DRAWING FOR TYPE OF HANDRAIL REQUIRED

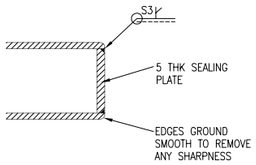


## ALTERNATIVE END DETAIL

SCALE 1:10

## ALTERNATIVE RAIL END DETAIL.

SCALE 1:2

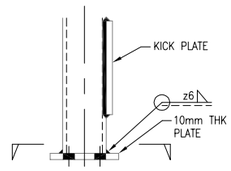


## ENLARGED DETAIL 5

SCALE 1:5

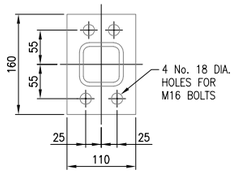


## PLAN DETAIL 5

SCALE 1:5

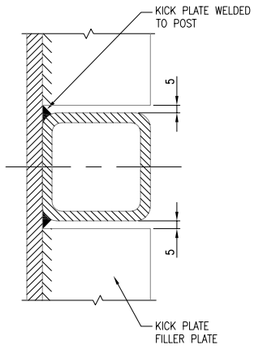


## SECTION B–B.

SCALE 1:2

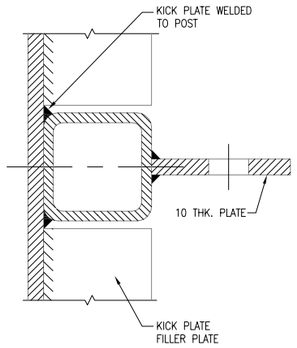


## SECTION C–C.

SCALE 1:2

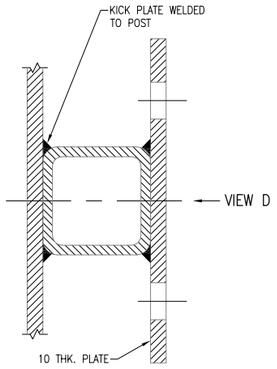


## SECTION D–D.

SCALE 1:2

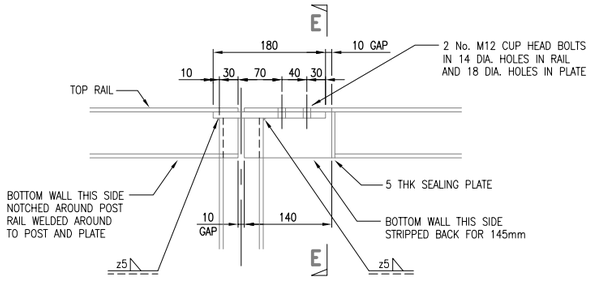


## ENLARGED DETAIL 1

SCALE 1:5




## SECTION E–E

SCALE 1:5

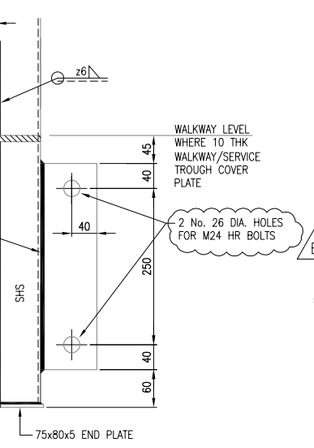


## ENLARGED DETAIL 3

SCALE 1:5

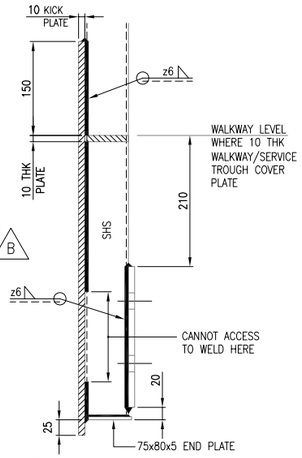


## ENLARGED DETAIL 4

SCALE 1:5

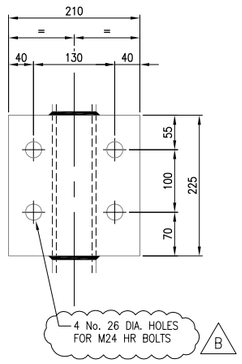


## ENLARGED VIEW D

SCALE 1:5

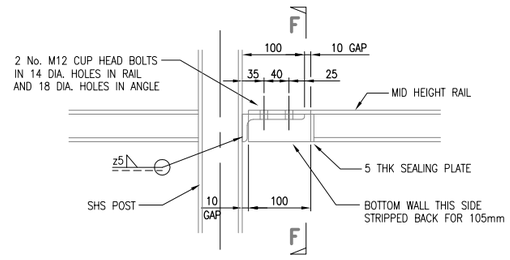


## ENLARGED DETAIL 2

SCALE 1:5

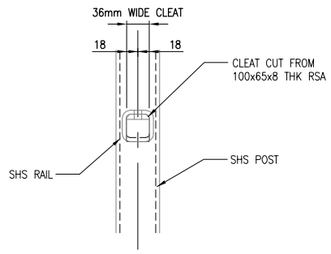


## SECTION F–F

SCALE 1:5

DRAWING No. NR/CIV/SD/1940

NOTES

1. REFER TO DRAWING No. NR/CIV/SD/1901 FOR GENERAL NOTES.
2. KICK PLATE ATTACHMENT TO PARAPET POSTS REQUIRED ONLY AT TWO POSITIONS ALONG ITS LENGTH.

| Rev | Date | Description of revision | Design'd | C'kd |
|---|---|---|---|---|
| B | MAY 10 | EUROCODE ISSUE | AGW | SF |
| A | APR 09 | FIRST ISSUE | AGW | SF |
| P2 | 16.02.09 | REVISED WHERE SHOWN | IP | MK |
| P1 | 15.10.08 | INDEPENDENT CHECK | IP | MK |

Network Rail
Network Rail Infrastructure Ltd
Registered Office:
Kings Place
90 York Way
London
N1 9AG

| Approved | Paul Clark | Snr. Proj. Eng. Manager Infrastructure Investment Building and Civils | P.C. | MAY 10 |
|---|---|---|---|---|
| | | | | |
| | Name | Position | Signature | Date |

Master copy with original signatures held by Network Rail HQ CIVIL ENGINEERING STANDARD DESIGN

© COPYRIGHT NETWORK RAIL 2009

UNDERBRIDGE WALKWAYS STANDARD DRAWINGS

THREE RAIL PARAPET AND KICK PLATE DETAILS

| Scale | AS SHOWN | |
|---|---|---|
| Drawing Number | NR/CIV/SD/1940 | B |

AVA Documents
Document Sharing Hub