Supplementary Information

The following information is associated with Network Rail Standard:
**NR CIV/SD/2063** Rev B

## Additional Content Access

Click the link below to access CAD version of this drawing.

### CAD Drawing

- CIV/SD/2063

If you have any questions, or need assistance, please contact **IHS Support**

Information accessed via the links above is the property of the Copyright holder

**IHS Additional Content Page**

--`,,,,,,`,,,,,,`,,`,,,,,,,,``-`-`,,`,,`,`,,`---

Documents
Document Sharing Hub

Copyright Network Rail
Provided by IHS under license with Network Rail
No reproduction or networking permitted without license from IHS
Full document details: NR NR-CIV-SD-2063 ISSUE B 2012

Licensee=Weston Williamson/5989497001, User=sam, albett
Not for Resale, 03/27/2016 19:55:37 MDT

Full document details: NR NR-CIV-SD-2063 ISSUE B 2012




PLAN ON 9.4m SPAN EXTERNAL UNIT
SKEW 30°
SCALE 1:25




DETAIL A
SCALE 1:5

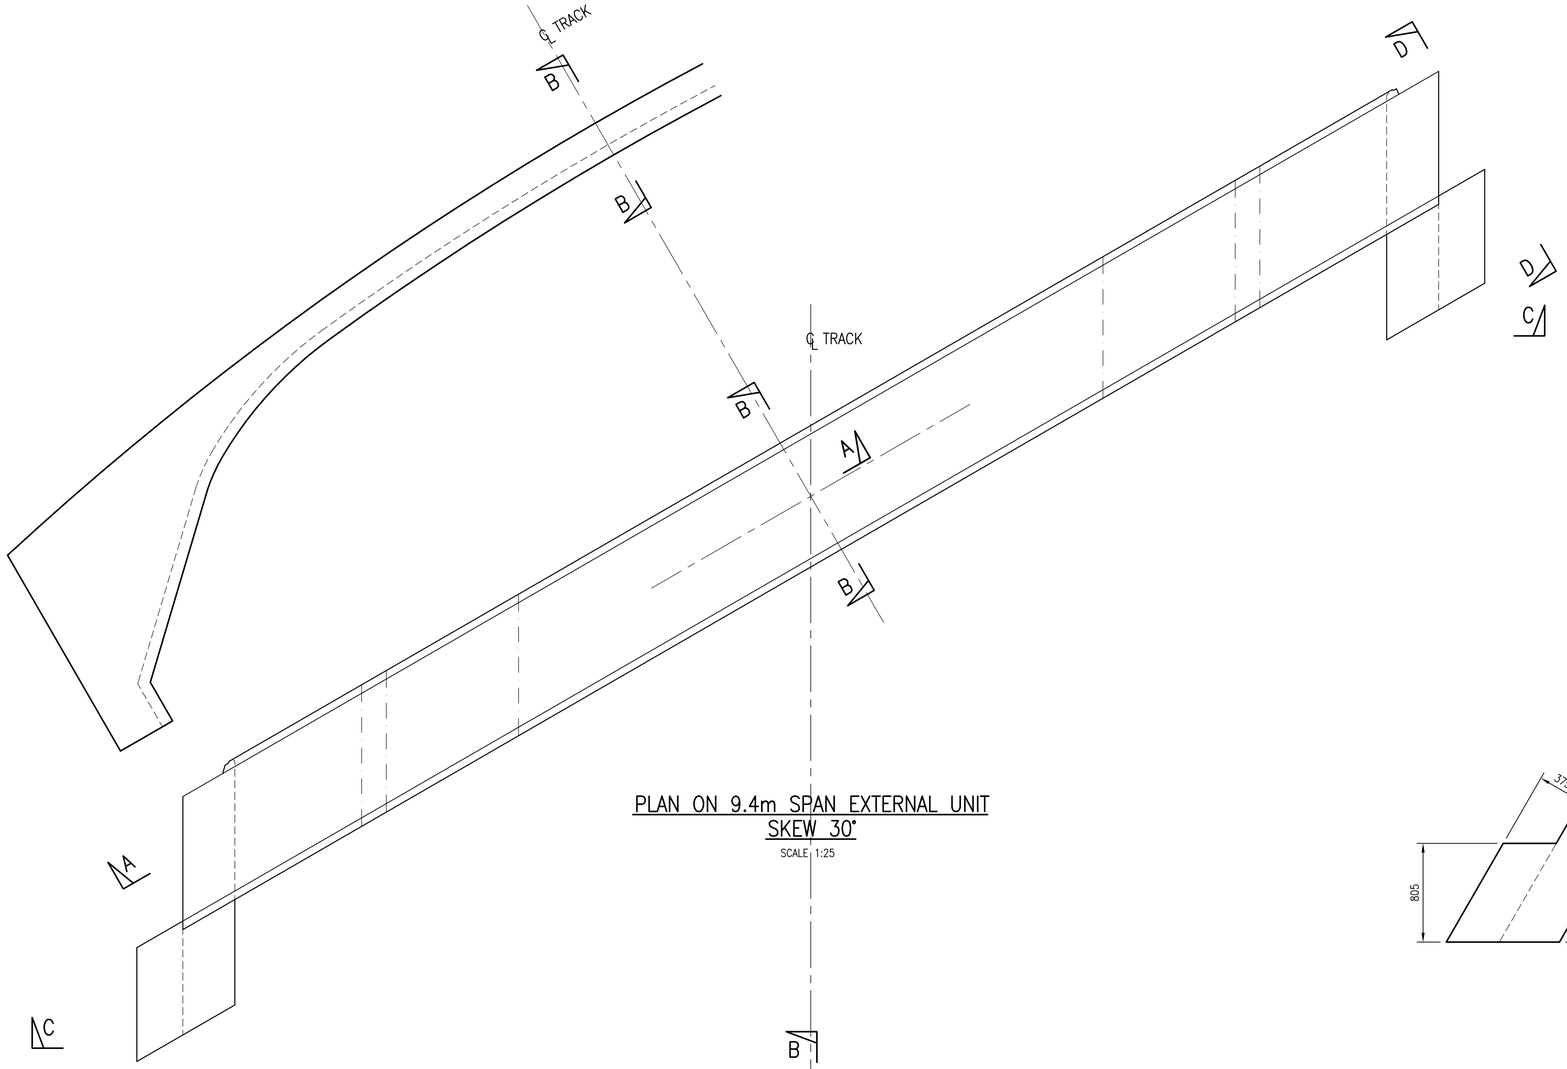


SECTION B–B
SCALE 1:25

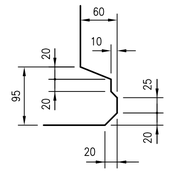


SECTION E–E
SCALE 1:25

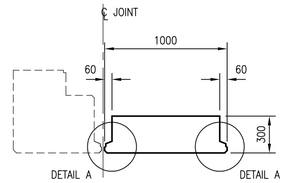


SECTION F–F
SCALE 1:25

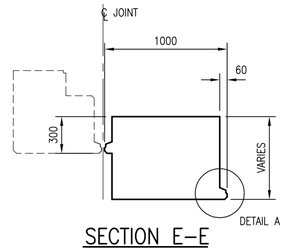


ELEVATION C–C
SCALE 1:25

ELEVATION D–D
SCALE 1:25

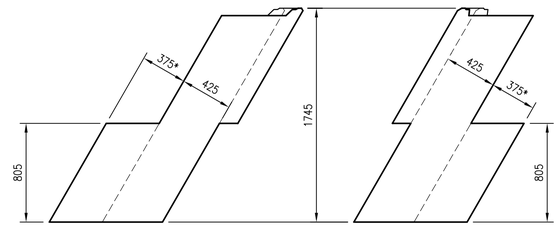DRAWING No. NR/CIV/SD/2063

NOTES

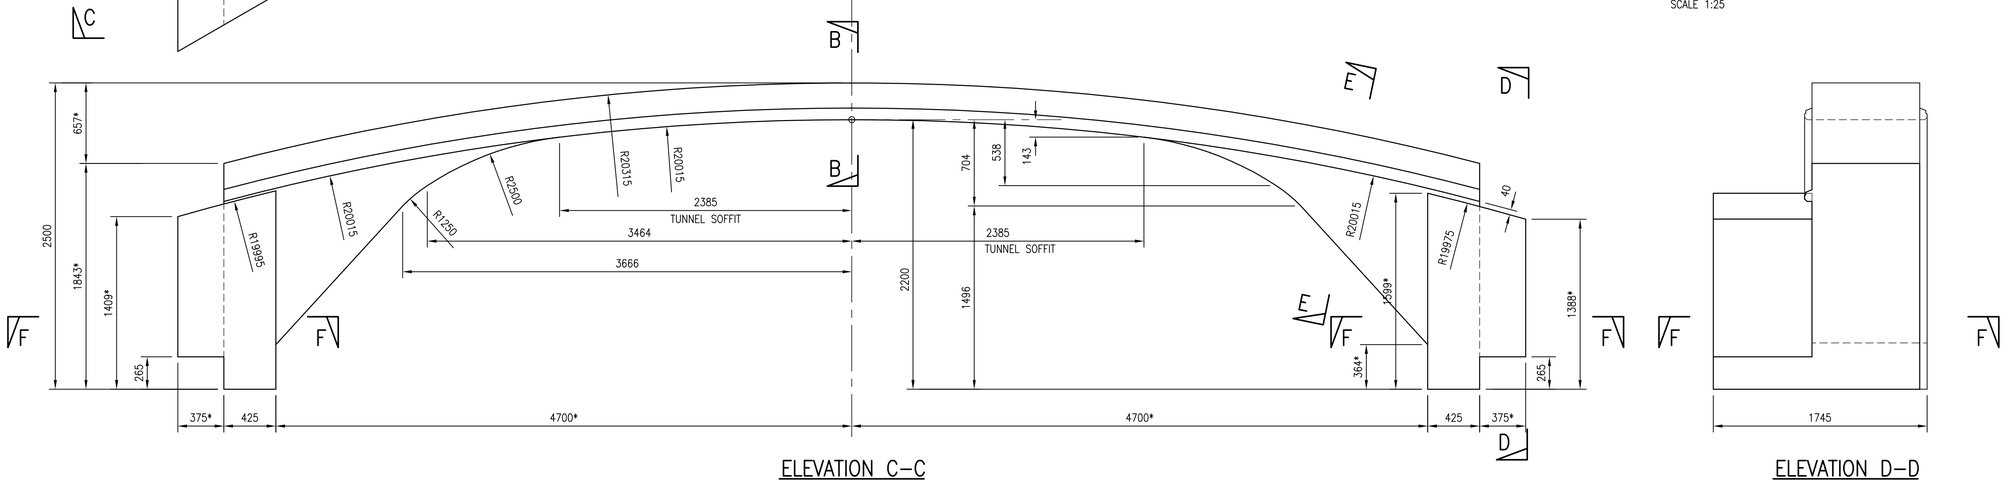1. FOR GENERAL NOTES REFER TO DRAWING No. NR/CIV/SD/2001.

| Rev | Date | Description of revision | Designed | C'kd |
|---|---|---|---|---|
| B | 27.04.12 | SECOND ISSUE | SzT | SWF |
| A | 12.10.10 | FIRST ISSUE | SzT | SWF |

Network Rail

Network Rail Infrastructure Ltd. Registered Office:
Kings Place, 90 York Way, London, N1 9AG

| Approved | P. Clark | Head of Engineering IP Central | PC | Apr 2013 |
|---|---|---|---|---|
| | | | | |
| | Name | Position | Signature | Date |

Master copy with original signatures held by Network Rail HQ
CIVIL ENGINEERING STANDARD DESIGN

© COPYRIGHT NETWORK RAIL 2013

STANDARD CONARCH OVERBRIDGE

GENERAL ARRANGEMENT
9.4m EXTERNAL UNIT
LEFT SKEW 30°

| Scale | AS SHOWN | |
|---|---|---|
| Drawing Number | NR/CIV/SD/2063 | B |

Documents
Document Sharing Hub
Copyright Network Rail
Provided by NRC under licence with Network Rail
Reproduced by permission of Network Rail
Licence reference: 2010/0005/00/00/00