Supplementary Information

The following information is associated with Network Rail Standard:
NR CIV/SD/2071 Rev B

Additional Content Access

Click the link below to access CAD version of this drawing.

CAD Drawing

- CIV/SD/2071

If you have any questions, or need assistance, please contact **IHS Support**

Information accessed via the links above is the property of the Copyright holder

IHS Additional Content Page

Documents
Document Sharing Hub

Copyright Network Rail
Provided by IHS under license with Network Rail
No reproduction or networking permitted without license from IHS
Full document details: NR NR-CIV-SD-2071 ISSUE B 2012

Licensee=Weston Williamson/5989497001, User=sam, albett
Not for Resale, 03/27/2016 19:56:17 MDT

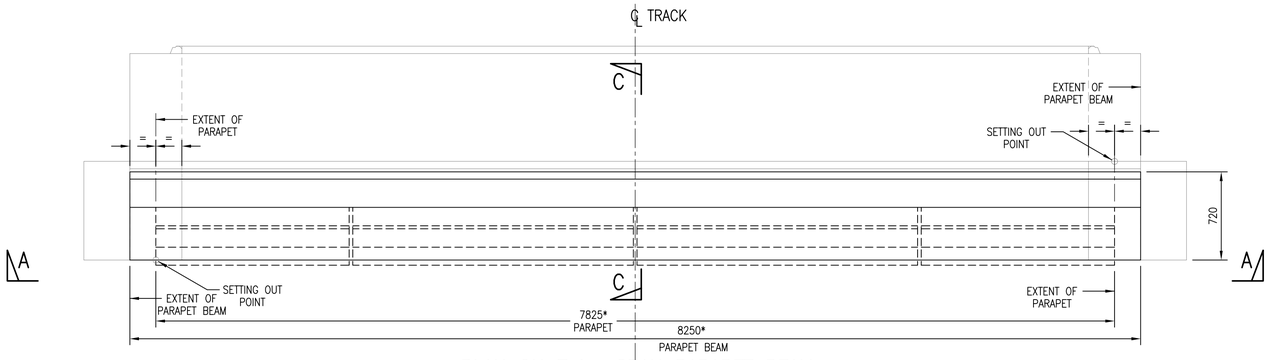

PLAN ON 7.4m SPAN PARAPET BEAM SQUARE SPAN

SCALE 1:25

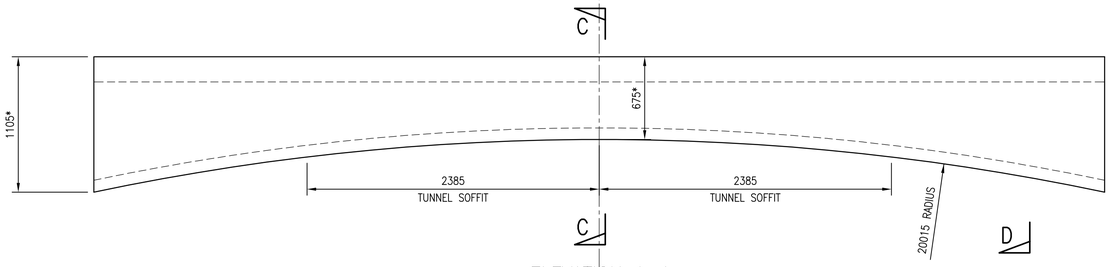

ELEVATION A–A HORIZONTAL PARAPET

SCALE 1:25

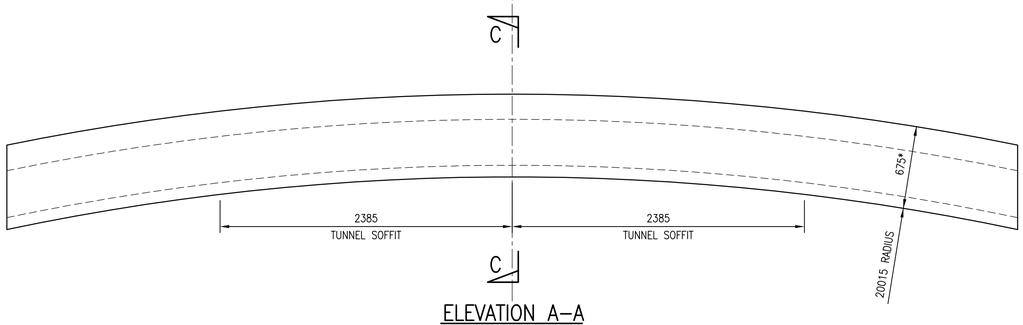

ELEVATION A–A CURVED PARAPET

SCALE 1:25

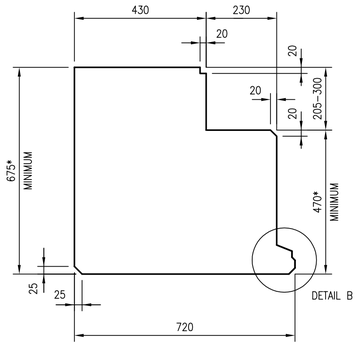

DETAIL A

SCALE 1:10

DIMENSIONS APPLY FOR SQUARE SPAN BEAM ONLY.
VERTICAL DIMESIONS APPLY FOR SECTIONS PARALLEL TO TRACK.
HORIZONTAL DIMENSIONS WILL VARY DEPENDANT ON BRIDGE SKEW.

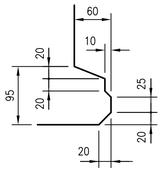

DETAIL B

SCALE 1:5

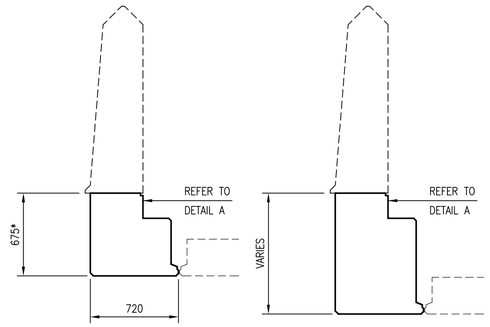

SECTION C–C

SCALE 1:25

SECTION D–D

SCALE 1:25

DRAWING No. NR/CIV/SD/2071

NOTES

1. FOR GENERAL NOTES REFER TO DRAWING No. NR/CIV/SD/2001.

Rev	Date	Description of revision	Designed	C'kd
B	27.04.12	SECOND ISSUE	SzT	SWF
A	12.10.10	FIRST ISSUE	SzT	SWF

Network Rail

Network Rail Infrastructure Ltd. Registered Office:
Kings Place, 90 York Way, London, N1 9AG

	Name	Position	Signature	Date
Approved	P. Clark	Head of Engineering IP 'Central'	PC	Apr 2013

Master copy with original signatures held by Network Rail HQ CIVIL ENGINEERING STANDARD DESIGN

© COPYRIGHT NETWORK RAIL 2013

STANDARD CONARCH OVERBRIDGE

GENERAL ARRANGEMENT 7.4m PARAPET BEAM SQUARE SPAN

Scale	AS SHOWN
Drawing Number	NR/CIV/SD/2071 B

Full document details: NR/NR-CIV-SD-2071ISSUE B 2012
Documents Document Sharing Hub
Licensed Network Rail Provided by IHS under licence with Network Rail Licence Number: 0001 Date: 01-Jan-2013 Licence Expiry: 31-Dec-2013
Copyright Network Rail Provided by IHS under licence with Network Rail Licence Number: 0001 Date: 01-Jan-2013 Licence Expiry: 31-Dec-2013