Supplementary Information

The following information is associated with Network Rail Standard:
NR CIV/SD/2175 Rev B

Additional Content Access

Click the link below to access CAD version of this drawing.

CAD Drawing

- CIV/SD/2175

If you have any questions, or need assistance, please contact **IHS Support**

Information accessed via the links above is the property of the Copyright holder

IHS Additional Content Page

Documents
Document Sharing Hub

Copyright Network Rail
Provided by IHS under license with Network Rail
No reproduction or networking permitted without license from IHS
Full document details: NR NR-CIV-SD-2175 ISSUE B 2012

Licensee=Weston Williamson/5989497001, User=sam, albett
Not for Resale, 03/27/2016 19:57:39 MDT

Full document details: NR NR-CIV-SD-2175 ISSUE B 2012

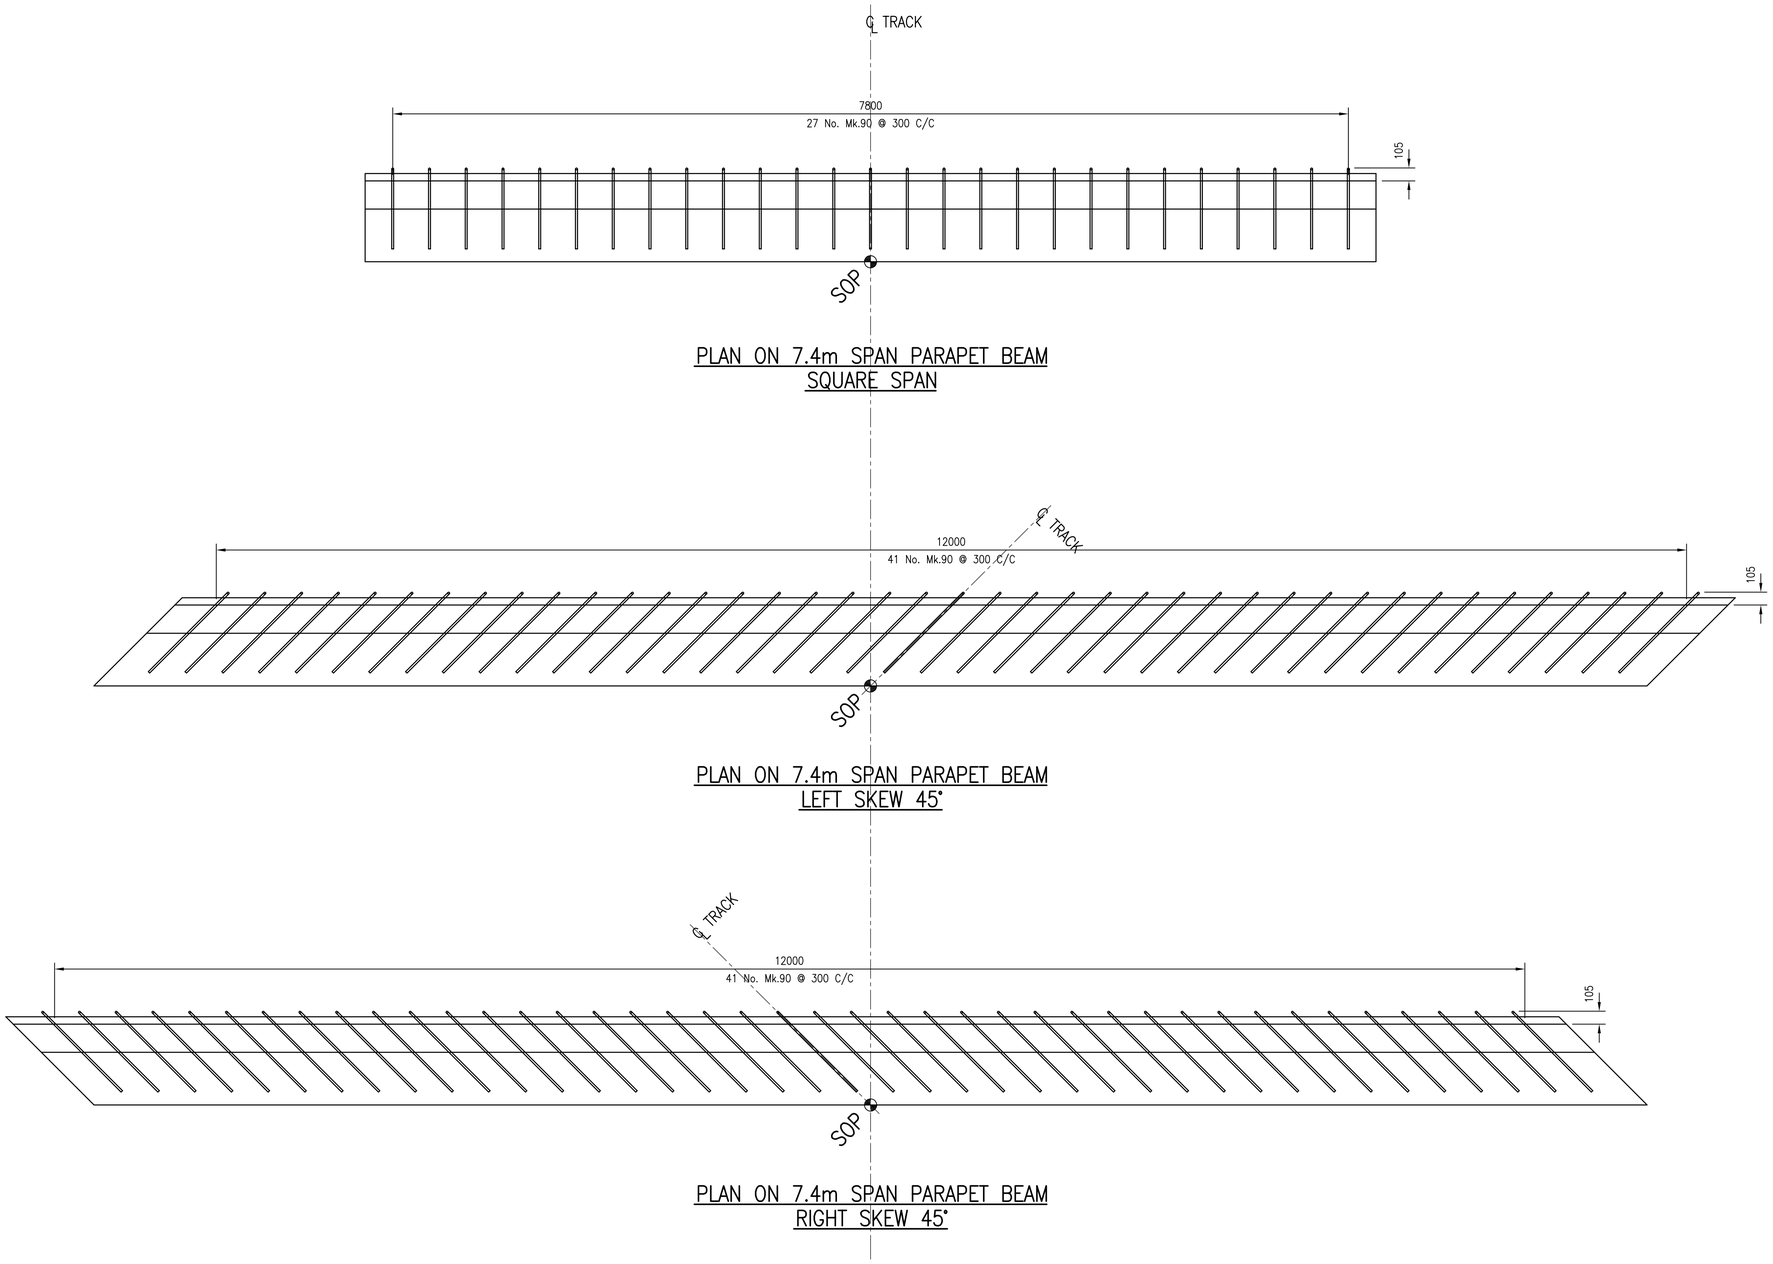

PLAN ON 7.4m SPAN PARAPET BEAM
SQUARE SPAN

PLAN ON 7.4m SPAN PARAPET BEAM
LEFT SKEW 45°

PLAN ON 7.4m SPAN PARAPET BEAM
RIGHT SKEW 45°

DRAWING No. NR/CIV/SD/2175

NOTES

1. FOR GENERAL NOTES REFER TO DRAWING No. NR/CIV/SD/2001.

Rev	Date	Description of revision	Designed	C'kd
B	27.04.12	SECOND ISSUE	SzT	SWF
A	12.10.10	FIRST ISSUE	SzT	SWF

Network Rail

Network Rail Infrastructure Ltd. Registered Office:
Kings Place, 90 York Way, London, N1 9AG

Approved	P. Clark	Head of Engineering IP Central	PC	Apr 2013
	Name	Position	Signature	Date

Master copy with original signatures held by Network Rail HQ
CIVIL ENGINEERING STANDARD DESIGN

© COPYRIGHT NETWORK RAIL 2013

STANDARD CONARCH
OVERBRIDGE

REINFORCEMENT DETAILS
PARAPET BEAM
SETTING OUT DETAILS

Scale	1:25	
Drawing Number	NR/CIV/SD/2175	B

Copyright Network Rail
Provided by IHS under license with Network Rail
No reproduction or networking permitted without license from IHS
Licensee=Wilson Williamson/5936107001, User=sam, albert
Not for Resale, 03/27/2018 09:57:39 MDT

Documents
Document Sharing Hub