Supplementary Information

The following information is associated with Network Rail Standard:
NR CIV/SD/3016 Rev P1

Additional Content Access

Click the link below to access CAD version of this drawing.

CAD Drawing

- CIV/SD/3016

If you have any questions, or need assistance, please contact **IHS Support**

Information accessed via the links above is the property of the Copyright holder

IHS Additional Content Page

Documents
Document Sharing Hub

Copyright Network Rail
Provided by IHS under license with Network Rail
No reproduction or networking permitted without license from IHS
Full document details: NR NR-CIV-SD-3016 ISSUE P1 2006

Licensee=Weston Williamson/5989497001, User=sam, albett
Not for Resale, 03/28/2016 00:38:05 MDT

Full document details: NR NR-CIV-SD-3016 ISSUE P1 2006

A3

0 100

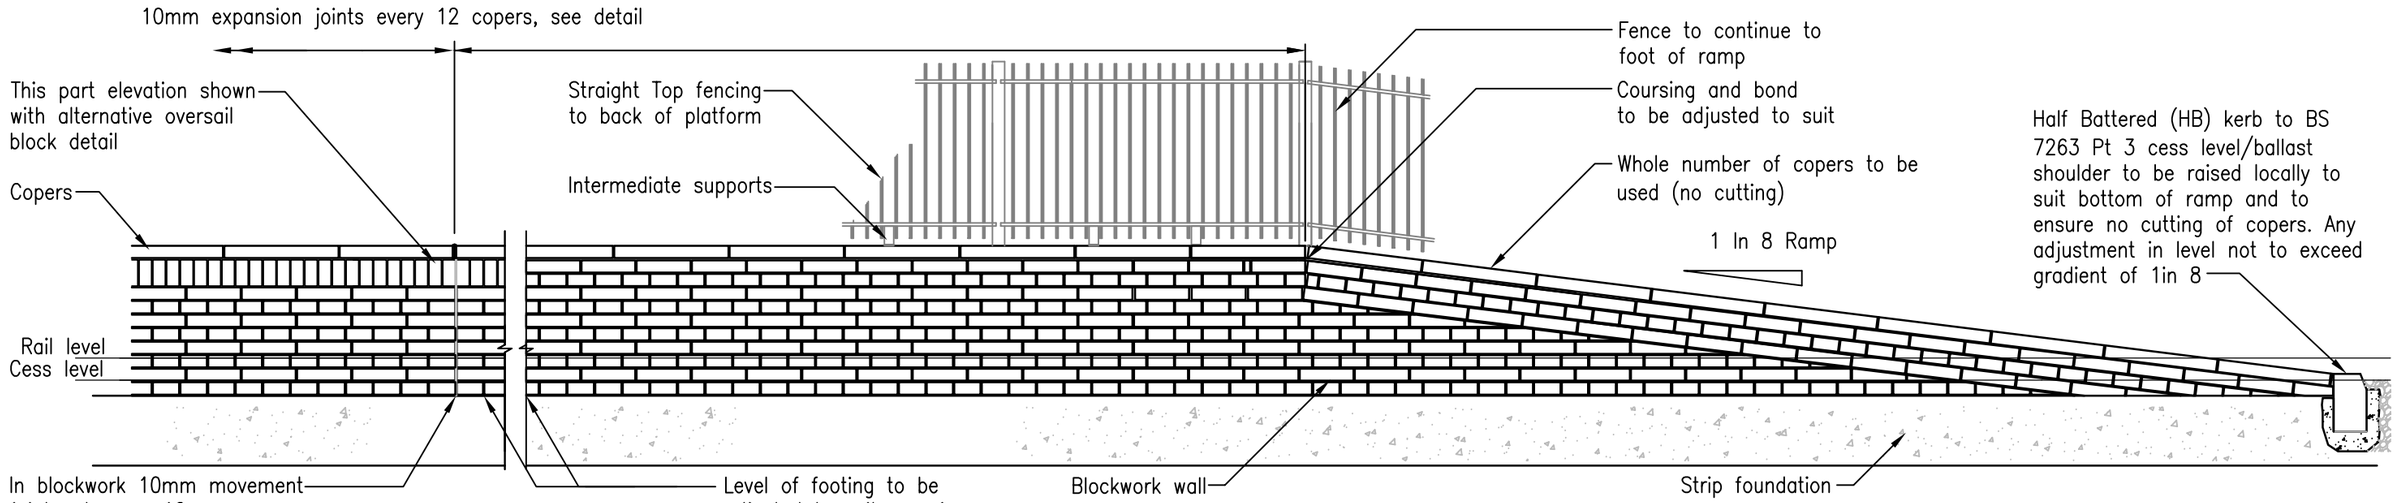

ELEVATION ON PLATFORM RAMP

Scale 1:50

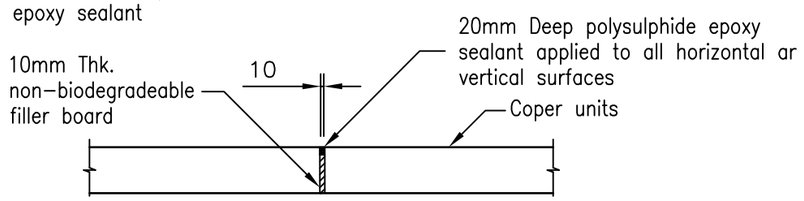

COPING UNIT EXPANSION JOINT DETAIL

Scale 1:20

Note

1. This drawing is to be read in conjunction with drawing No. NR/CIV/SD/3010 & 3011 and drawings listed thereon.

2. The end detail for new or extended platforms shall not normally incorporate ramps (as previous practice). Ramps shall only be provided where a site specific justification is made, for example:

(a) to provide access for station staff/train crew

(b) as an access point for people authorised to work on the line

(c) as part of a station emergency evacuation route

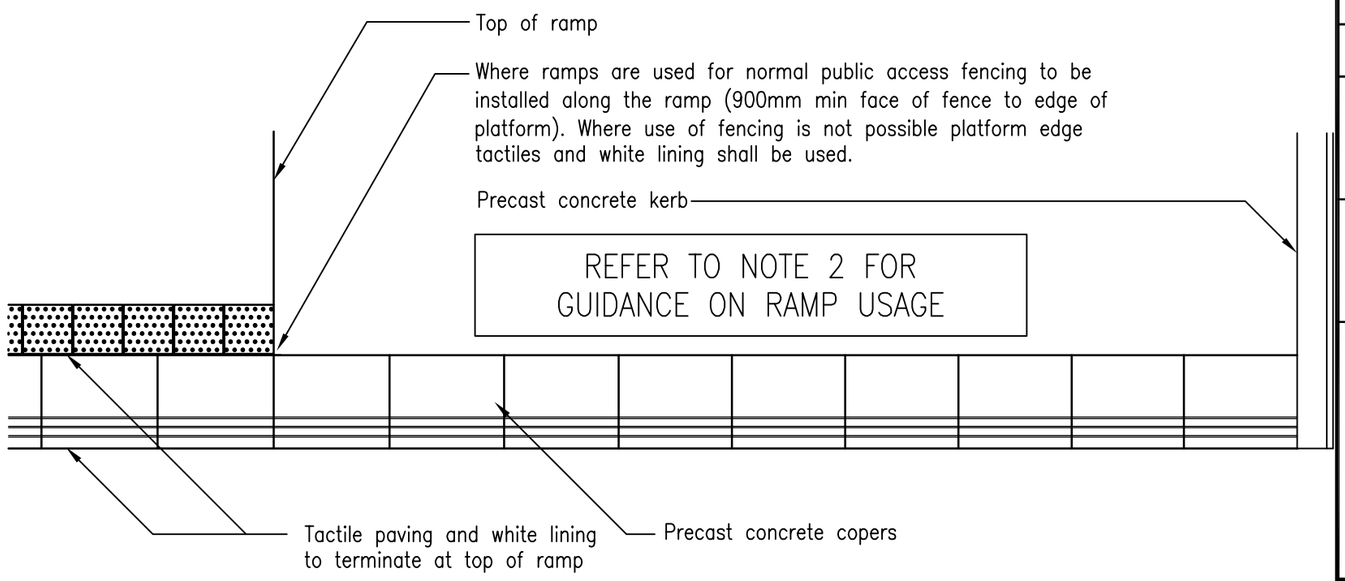

TYPICAL PLAN ON PLATFORM RAMP

Scale 1:50

Rev	Date	Description of revision	Design'd	C'kd
P1				

Network Rail

40 Melton Street
London NW1 2EE

Tel: 020-7557-8000

Approved —		Prog.Eng. Manager Civils, MP & I		
Authorised —		Director of Civil Engineering		
	Name	Position	Signature	Date

Master copy with original signatures held by Network Rail HQ
CIVIL ENGINEERING STANDARD DESIGN

© COPYRIGHT NETWORK RAIL 2006

Standard Platform Design

Traditional Front Wall Platform sheet 7 of 10. Plan and Elevation on Pfrm Ramp

Scale	As Shown	
Drawing Number	NR/CIV/SD/3016	P1

Licensee=Weston Williamson/5989497001, User=sam, albett
Not for Resale, 03/28/2016 00:38:05 MDT

Documents
Document Sharing Hub

Copyright Network Rail
Provided by IHS under license with Network Rail
No reproduction or networking permitted without license from IHS