

The following information is associated with Network Rail Standard:
[NR CIV/SD/3029](#) Rev P1

Additional Content Access

Click the link below to access CAD version of this drawing.






CAD Drawing

- [CIV/SD/3029](#)

If you have any questions, or need assistance, please contact [IHS Support](#)


Information accessed via the links above is the property of the Copyright holder

IHS Additional Content Page

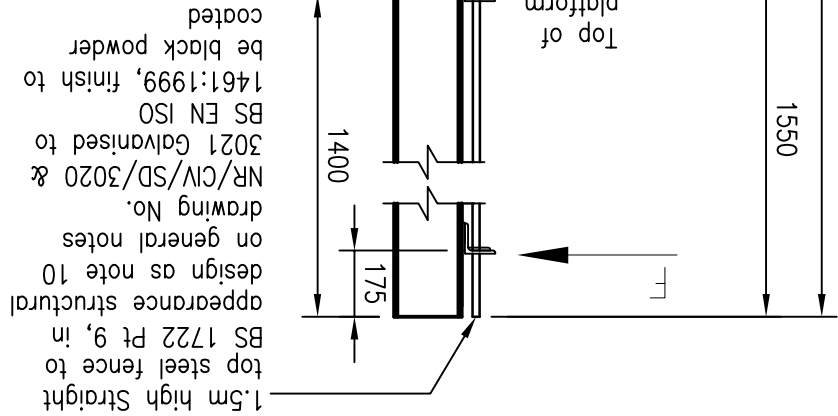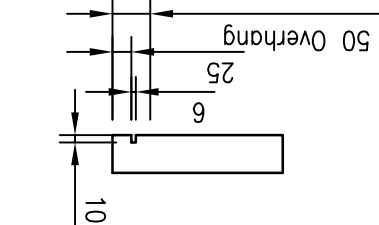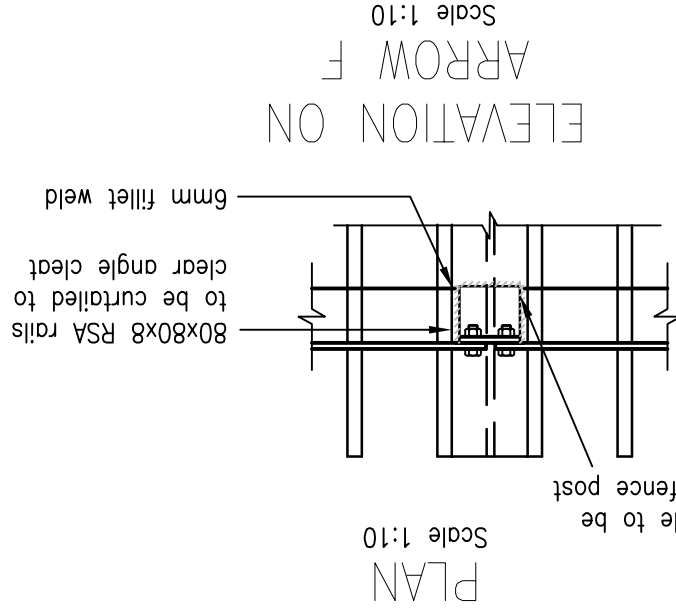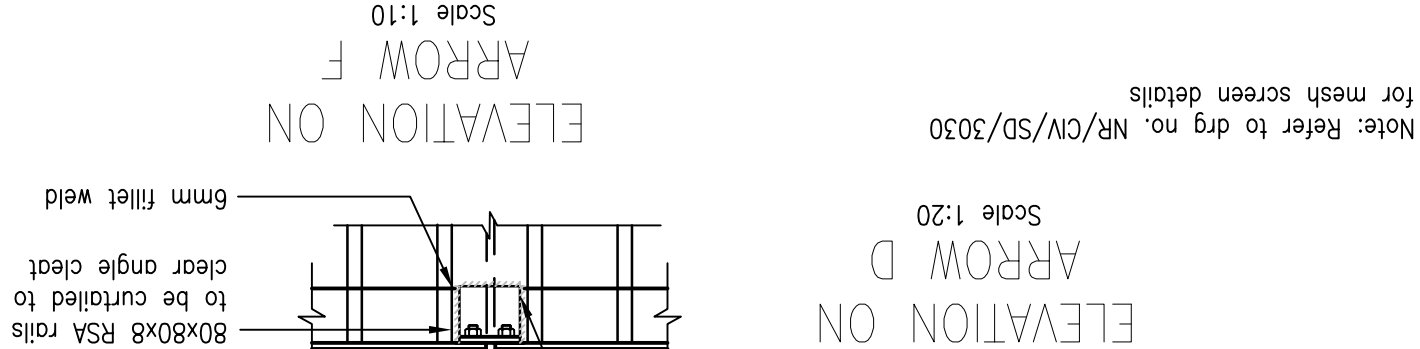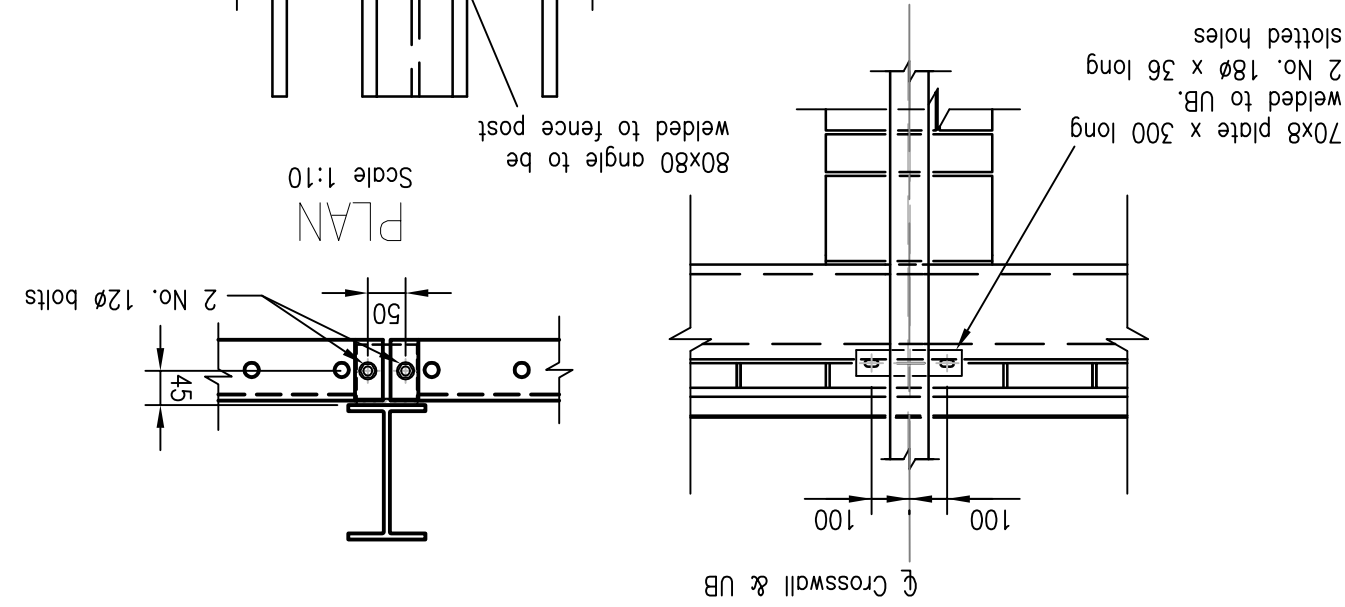

INTERMEDIATE FENCE POST FOUNDATION DETAIL

Scale 1:20

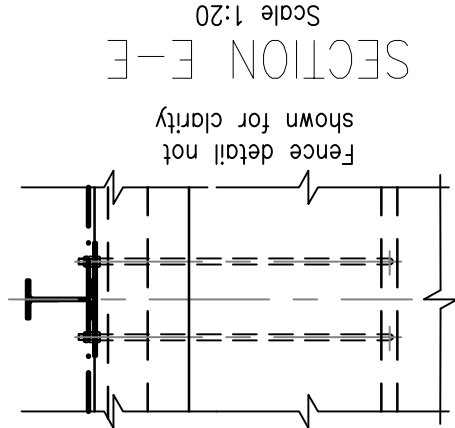

Note

1. This drawing is to be read in conjunction with drawing No. NR/CIV/SD/3020 & 3021 and drawings listed thereon.

Rev	Date	Description of revision	Design'd	C'kd
P1				

Approved	—	Manager, Civils, MP & I	Director of Civil Engineering	—
Authorised	—			
Master copy with original signatures held by Network Rail HQ				
© COPYRIGHT NETWORK RAIL 2006				

Standard Platform Design

Type 1 Crosswall Platform

Sheet 10 of 15

Fence Details

Drawing Number

Scale As Shown

NR/CIV/SD/3029

P1



40 Melton Street
London NW1 2EE
Tel: 020-7557-8000

Approved	Authorised	Name	Position	Signature	Date
—	—	Director of Civil Engineering			
—	—	Manager, Civils, MP & I			

Master copy with original signatures held by Network Rail HQ

© COPYRIGHT NETWORK RAIL 2006

Standard Platform Design

Type 1 Crosswall Platform

Sheet 10 of 15

Fence Details

Drawing Number

Scale As Shown

NR/CIV/SD/3029

P1