The following information is associated with Network Rail Standard:
NR CIV/SD/3048 Rev P1

Additional Content Access

Click the link below to access CAD version of this drawing.

CAD Drawing

- CIV/SD/3048

If you have any questions, or need assistance, please contact **IHS Support**

Information accessed via the links above is the property of the Copyright holder

IHS Additional Content Page

Documents
Document Sharing Hub

Copyright Network Rail
Provided by IHS under license with Network Rail
No reproduction or networking permitted without license from IHS
Full document details: NR NR-CIV-SD-3048 ISSUE P1 2006

Licensee=Weston Williamson/5989497001, User=sam, albett
Not for Resale, 03/28/2016 00:38:20 MDT

Full document details: NR NR-CIV-SD-3048 ISSUE P1 2006

A3

0 100

Notes continued from NR/CIV/SD/3047.

4. All exposed external corners of concrete to be chamfered 10x10.

5. Any site lighting required to stairs to be agreed by Network Rail and E&P Eng.

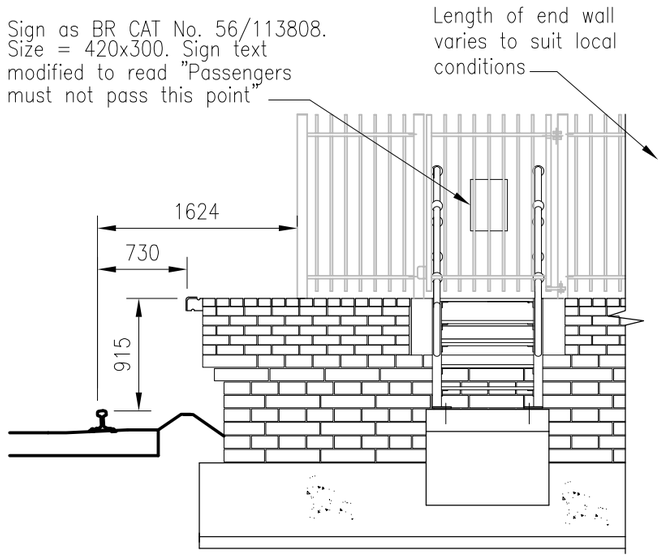

ELEVATION D–D
CROSSWALL WITH
CANTILEVER BEAMS
Scale 1:50

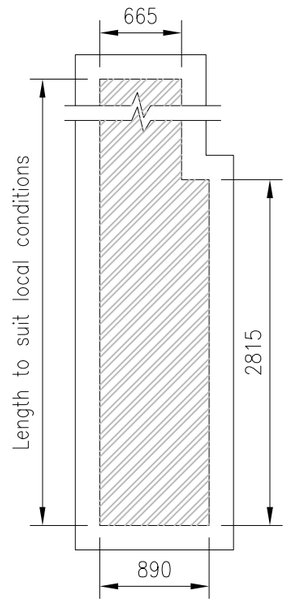

SECTION PLAN E–E
Scale 1:50

P1	–	–	–	–
Rev	Date	Description of revision	Design'd	C'kd

Network Rail

40 Melton Street
London NW1 2EE

Tel: 020–7557–8000

Approved –		Prog.Eng. Manager Civils, MP & I		
Authorised –		Director of Civil Engineering		
	Name	Position	Signature	Date

Master copy with original signatures held by Network Rail HQ CIVIL ENGINEERING STANDARD DESIGN

© COPYRIGHT NETWORK RAIL 2006

Standard Platform Design

Type 2 Crosswall Platform
Sheet 14 of 14
Plan and Elevation on Platform Stair

Scale	As Shown	
Drawing Number	NR/CIV/SD/3048	P1

Licensee=Weston Williamson/5989497001, User=sam, albett
Not for Resale, 03/28/2016 00:38:20 MDT

Documents
Document Sharing Hub

Copyright Network Rail
Provided by IHS under license with Network Rail
No reproduction or networking permitted without license from IHS