The following information is associated with Network Rail Standard:
NR CIV/SD/326 Rev D

Additional Content Access

Click the link below to access CAD version of this drawing.

CAD Drawing

- CIV/SD/326

If you have any questions, or need assistance, please contact **IHS Support**

Information accessed via the links above is the property of the Copyright holder

IHS Additional Content Page

--`,,,,,,`,,,,,,`,,`,,,,,,,`-`-`,,`,,`,`,,`---

Documents
Document Sharing Hub

Copyright Network Rail
Provided by IHS under license with Network Rail
No reproduction or networking permitted without license from IHS
Full document details: NR NR-CIV-SD-326 ISSUE D 2011

Licensee=Weston Williamson/5989497001, User=sam, albett
Not for Resale, 03/27/2016 20:52:38 MDT

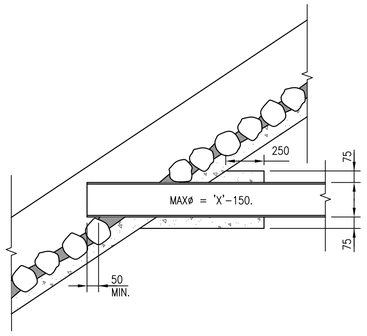

DRAIN OUTFALL TO CASCADE

SCALE 1:20

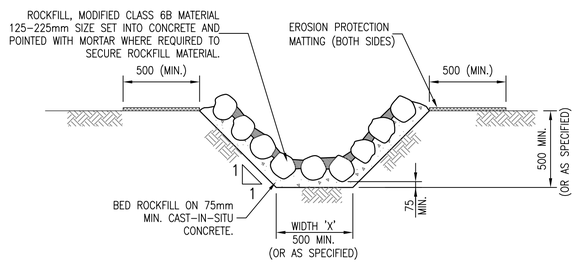

TYPICAL CROSS−SECTION THROUGH ROCKFILL CASCADE

SCALE 1:20

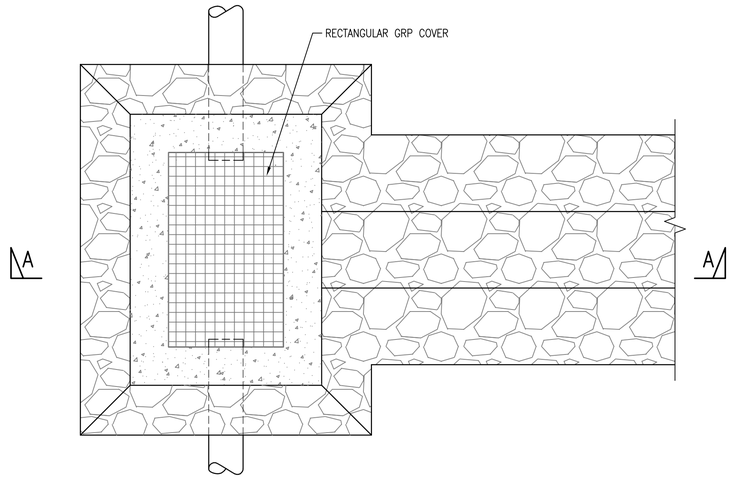

PLAN ON TOE OUTFALL

SCALE 1:20

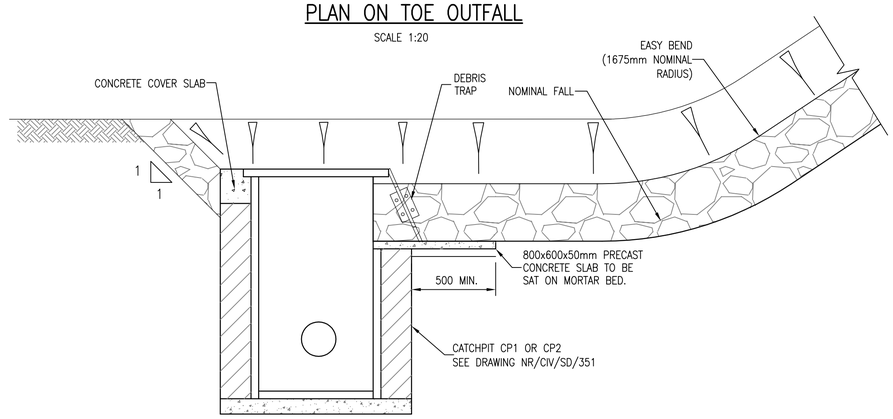

SECTION A−A

SCALE 1:20

DRAWING No. NR/CIV/SD/326

NOTES GENERAL NOTES

1. ALL DIMENSIONS ARE IN MILLIMETRES U.N.O.
2. FOR GENERAL NOTES REFER TO DRAWING NR/CIV/SD/320.
3. FOR CASCADE DRAIN GENERAL NOTES REFER TO DRAWING No. NR/CV/SD/324.

Rev	Date	Description of revision	Design'd	C'kd
D	MAY 2011	THIRD ISSUE	GPR	SWMF
C	18.04.08	SECOND ISSUE	GPR	NGAY
B	25.05.07	REVISED FORM B	HCHS	NGAY
A	08.08.06	FIRST ISSUE	TWHS	NGAY

Network Rail

Network Rail Infrastructure Ltd. Registered Office: Kings Place, 90 York Way, London, N1 9AG

	Name	Position	Signature	Date
Approved	P CLARK	Senior Prog. Eng. Manager Investment Projects Building & Civils	PC	MAY 2011

Master copy with original signatures held by Network Rail HQ CIVIL ENGINEERING STANDARD DESIGN

© COPYRIGHT NETWORK RAIL 2010

DRAINAGE SYSTEMS (TRACK AND OFF TRACK)

CASCADE DRAIN STANDARD DETAIL CD3 ROCKFILL CASCADE

Scale	AS SHOWN	
Drawing Number	NR/CIV/SD/326	REV. D

Full document details: NR NR-CIV-SD-326 ISSUE D 2011
Documents Document Sharing Hub
Licensee:Halcyon Willoughby(0000061002). User:sam. allen
Copyright Network Rail
Provided by IHS under licence with Network Rail
No reproduction or networking permitted without licence from IHS