

The following information is associated with Network Rail Standard:
NR CIV/SD/401 Rev E

Additional Content Access

Click the link below to access CAD version of this drawing.


CAD Drawing

- [CIV/SD/401](#)

If you have any questions, or need assistance, please contact [IHS Support](#)

Information accessed via the links above is the property of the Copyright holder

IHS Additional Content Page

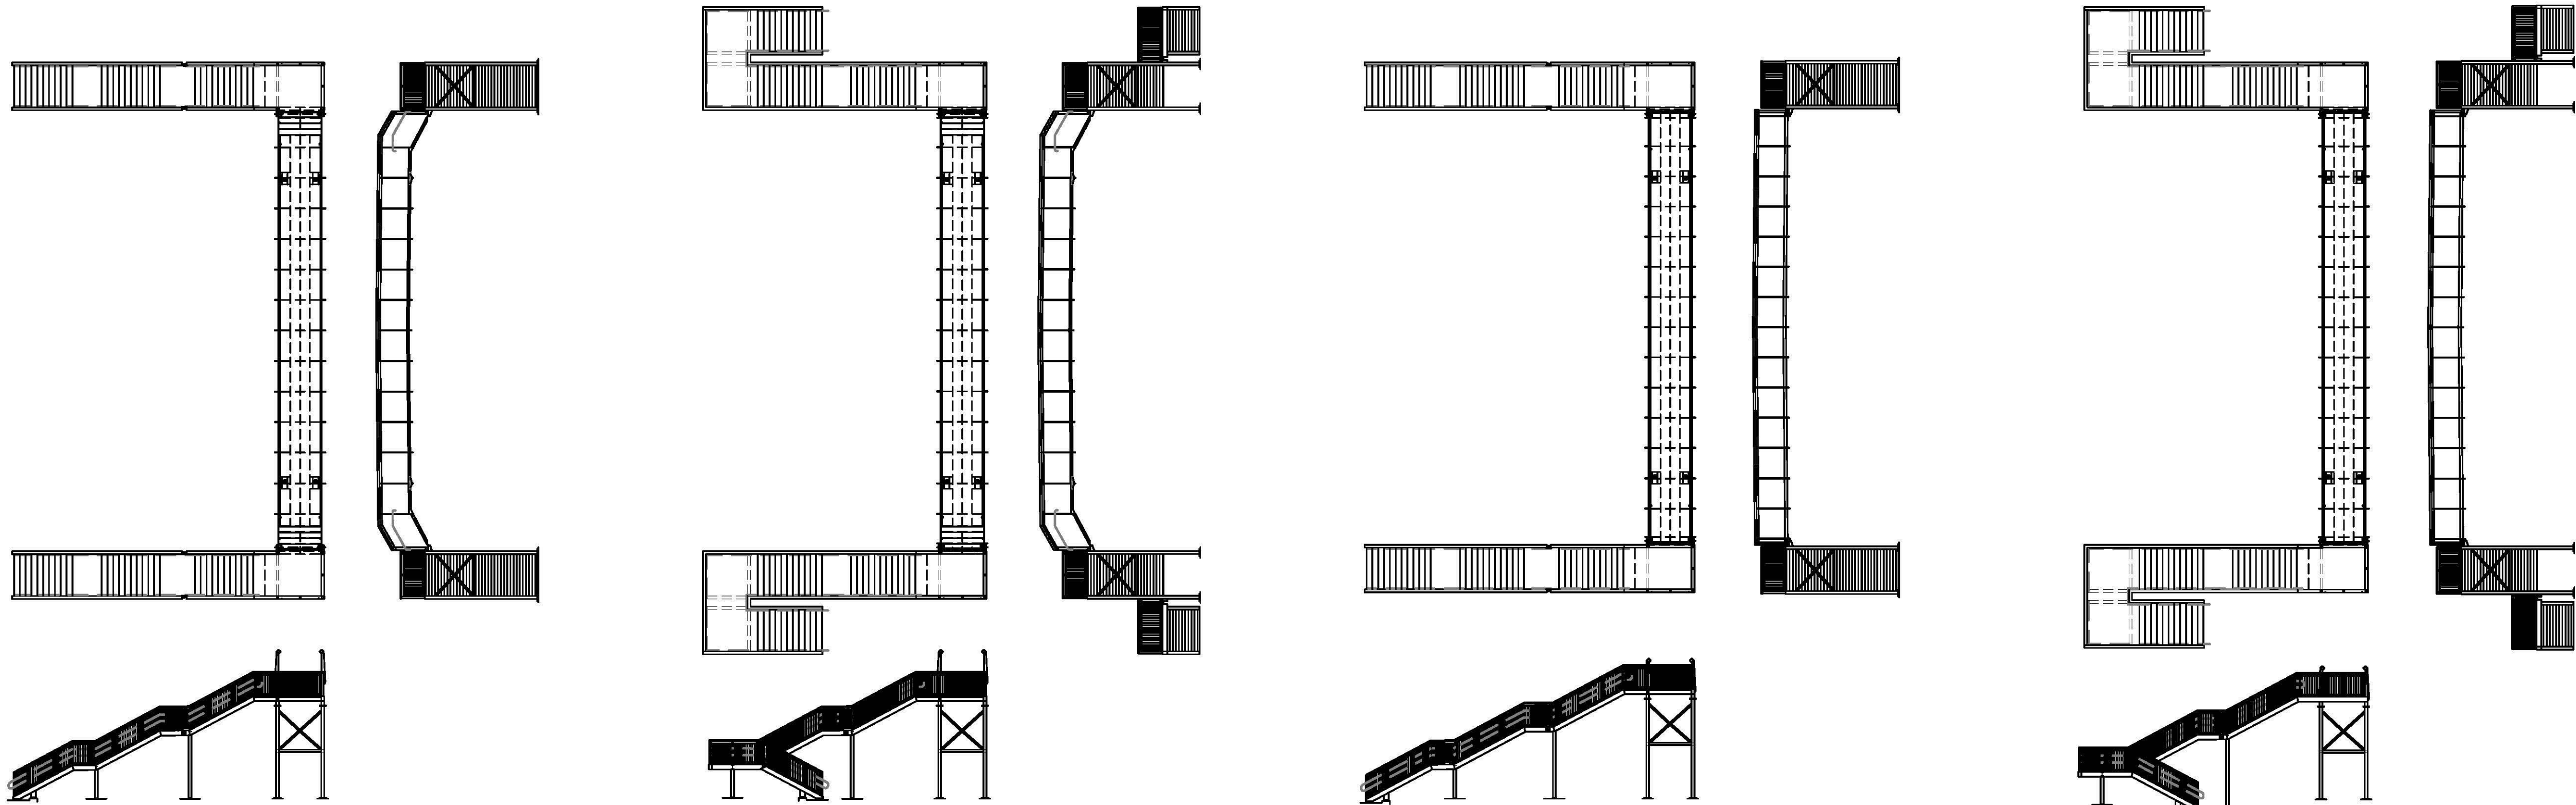


FOOTBRIDGE WITH STEPPED DECK
AND STRAIGHT STAIRCASE
DETAILS SHOWN ARE INDICATIVE WITH TRESTLE SUPPORT (CHS SUPPORTS SIMILAR)


FOOTBRIDGE WITH STEPPED DECK
AND TURNING STAIRCASE
DETAILS SHOWN ARE INDICATIVE WITH TRESTLE SUPPORT (CHS SUPPORTS SIMILAR)

FOOTBRIDGE WITH FLAT DECK
AND STRAIGHT STAIRCASE
DETAILS SHOWN ARE INDICATIVE WITH TRESTLE SUPPORT (CHS SUPPORTS SIMILAR)

FOOTBRIDGE WITH FLAT DECK
AND TURNING STAIRCASE
DETAILS SHOWN ARE INDICATIVE WITH TRESTLE SUPPORT (CHS SUPPORTS SIMILAR)

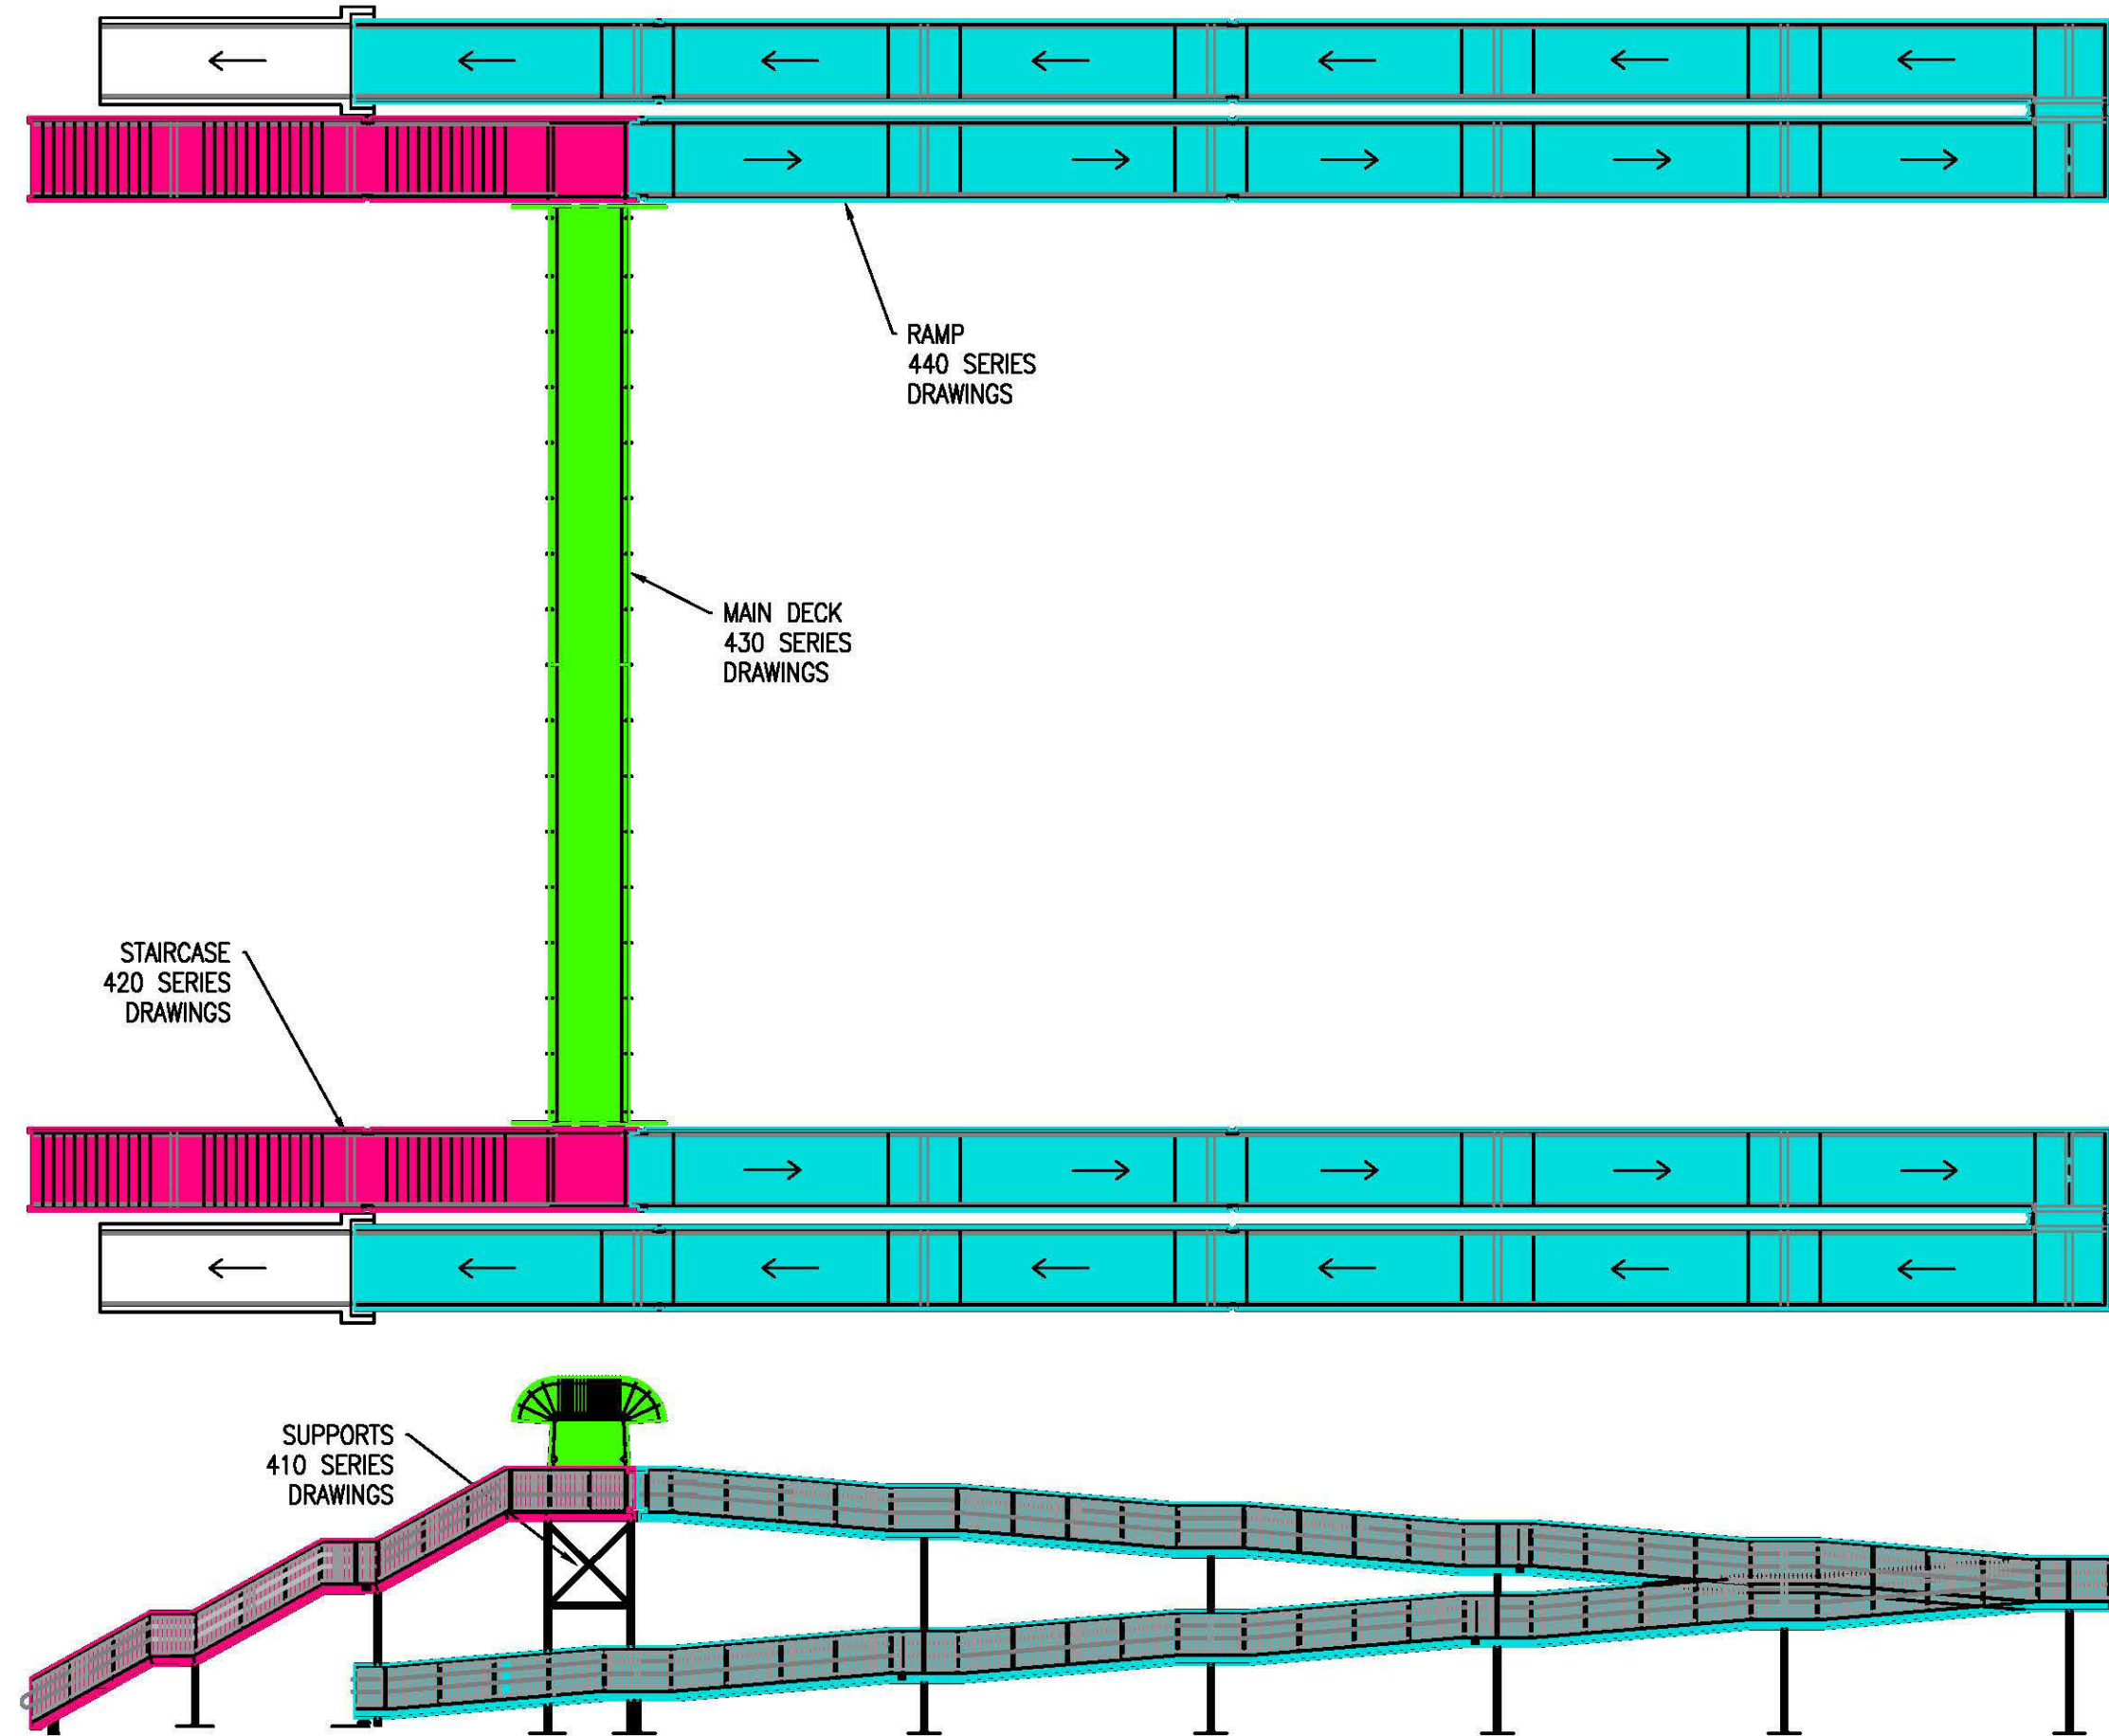

FOOTBRIDGE WITH FLAT DECK
AND STRAIGHT STAIRCASE & TURNING RAMP
DETAILS SHOWN ARE INDICATIVE WITH TRESTLE SUPPORT (CHS SUPPORTS SIMILAR)

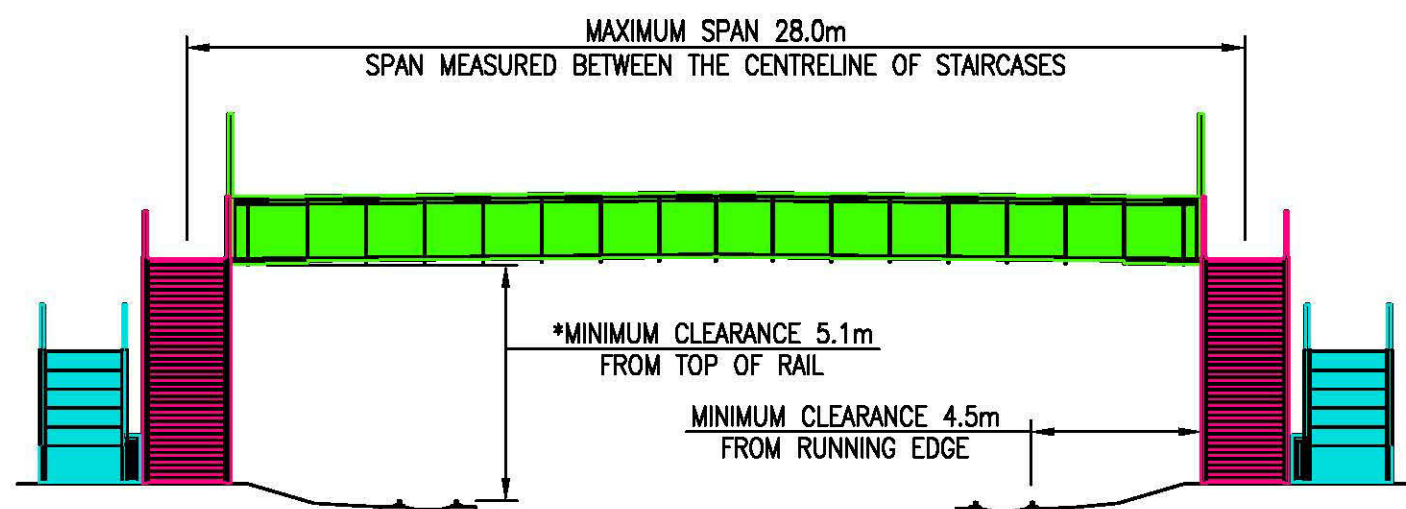

*SEE NOTE 4

- NOTES
- ALL DIMENSIONS IN MILLIMETRES UNLESS NOTED OTHERWISE.
 - THIS DRAWING TO BE READ IN CONJUNCTION WITH ALL NR/CIV/SD/400 SERIES DRAWINGS.
 - FOR GENERAL NOTES REFER TO DRAWING NR/CIV/SD/400
 - VERTICAL CLEARANCE OF 5100mm IS TAKEN FROM NR/L2/TRK/2049 A.8.1A AND NON-COMPLIANCE APPLICATION AND EXCLUDES UP TO 200mm ALLOWANCE FOR FUTURE TRACK LIFT AS NR/L2/CIV/020 9.9.2. DESIGNER TO CONFIRM IF ALLOWANCE SHOULD BE MADE FOR ADDITIONAL 200mm BY AGREEMENT WITH DPE/AE ON SITE ON SITE SPECIFIC BASIS

E	10.07.15	FINAL ISSUE	BC	SWMF
D	18.06.15	FINAL ISSUE	BC	SWMF
C	25.07.14	THIRD ISSUE	BC	SWMF
B	02.07.14	SECOND ISSUE	CJF	SWMF
P4	24.10.13	FORM B APPROVAL	KKK	SWMF
P3	10.09.13	DRAFT	KKK	SWMF
P2	06.05.11	For Information	SzT	SWF
P1	09.02.11	FORM A APPROVAL	GPR	SWF
A	18.04.08	FIRST ISSUE	GPR	NGAY
Rev	Date	Description of revision	Design'd	C'kd



Network Rail Infrastructure Ltd. Registered Office:
Kings Place, 90 York Way, London, N1 9AG

Approved	A. LUNDBERG	Investment Projects Building & Civils		
	Name	Position	Signature	Date

Master copy with original signatures held by Network Rail HQ
CIVIL ENGINEERING STANDARD DESIGN
© COPYRIGHT NETWORK RAIL 2011

NON-STATION FOOTBRIDGES
STANDARD DRGS AND DETAILS
FOOTBRIDGE SUPERSTRUCTURE
GENERAL ARRANGEMENT
OPTIONS

Scale	AS SHOWN	REV.
Drawing Number	NR/CIV/SD/401	F



Document Sharing Hub