Supplementary Information

The following information is associated with Network Rail Standard:
NR CIV/SD/499 Rev A

Additional Content Access

Click the link below to access CAD version of this drawing.

CAD Drawing

- CIV/SD/499

If you have any questions, or need assistance, please contact **IHS Support**

Information accessed via the links above is the property of the Copyright holder

IHS Additional Content Page

Documents
Document Sharing Hub

Copyright Network Rail
Provided by IHS under license with Network Rail
No reproduction or networking permitted without license from IHS
Full document details: NR NR-CIV-SD-499 ISSUE A 2008

Licensee=Weston Williamson/5989497001, User=sam, albett
Not for Resale, 03/27/2016 23:55:50 MDT

ERECTION SEQUENCE:

STAGE 1. PREPARE SITE FOR CONSTRUCTION:
CLEAR VEGETATION, REMOVE OBSTACLES ETC., AND LOCATE AND MARK SERVICES – SERVICES TO BE PROTECTED DURING CONSTRUCTION PERIOD.

INSTALL FOUNDATIONS (OUTSIDE THE SCOPE OF THE STANDARD DRAWINGS).
NOTE: FOUNDATIONS TO INCORPORATE HOLDING DOWN BOLTS DETAILS AS SHOWN BELOW.

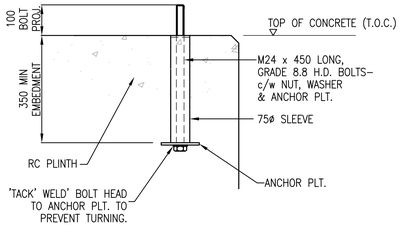

H.D. BOLT DETAIL
SCALE 1:10

STAGE 2. INSTALL STAIRCASE SUPPORTS:

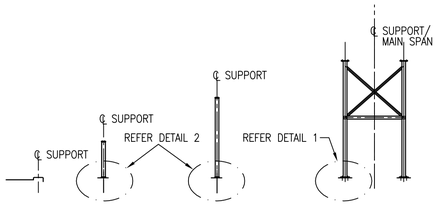

STAIRCASE SUPPORTS
SCALE 1:125

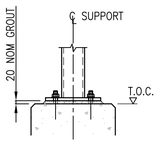

DETAIL 1
SCALE 1:20

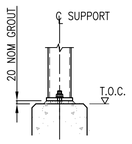

DETAIL 2
SCALE 1:20

CARE TO BE TAKEN WHEN INSTALLING H.D.BOLTS:
ORIENTATION TO BE CHECKED PRIOR TO CASTING CONCRETE

STAGE 3. INSTALL STAIRCASE

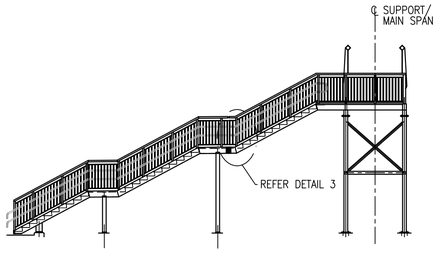

STAIRCASE SUPPORTS
SCALE 1:125

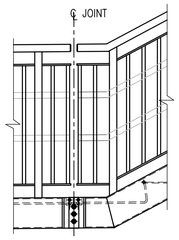

DETAIL 3
SCALE 1:25

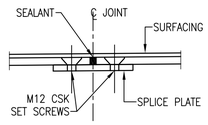

SPLICE/JOINT DETAIL
NOTE: SURFACING TO BE CONTINUOUS OVER JOINT
SCALE 1:5

STAGE 4. INSTALL MAIN SPAN

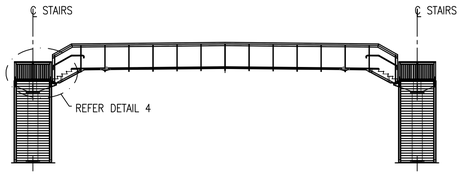

OPTION 1 – DECK WITH IN–SPAN STEPS
SCALE 1:200

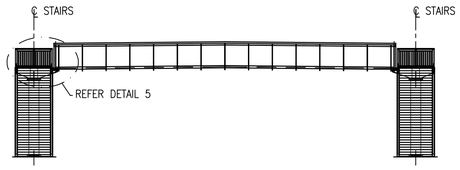

OPTION 2 – FLAT DECK
SCALE 1:200

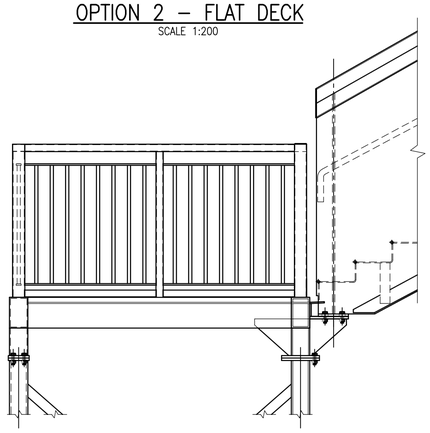

DETAIL 4
SCALE 1:25

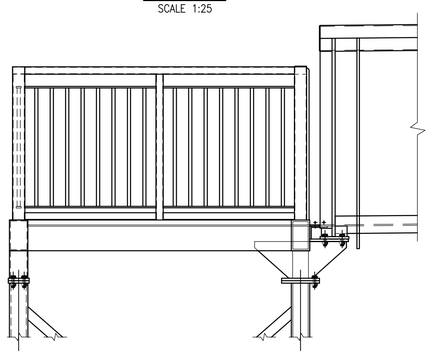

DETAIL 5
SCALE 1:25

STAGE 5. WHERE APPLICABLE INSTALL RAMP SUPPORTS – REFER DETAILS 1 & 2. – NOTE: BOTTOM RAMP IS OUTSIDE THE SCOPE OF THE STANDARD DETAILS – DETAILS TO SUIT BOTTOM RAMP SECTION AS SHOWN ON DRG. /484

STAGE 6. INSTALL RAMP SECTIONS.

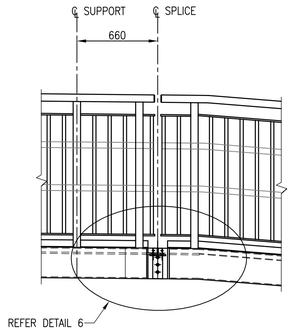

SECTION SHOWING TYPICAL RAMP SPLICE DETAIL
SCALE 1:25

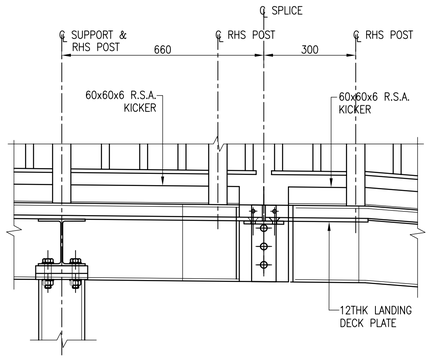

DETAIL 6
SCALE 1:10

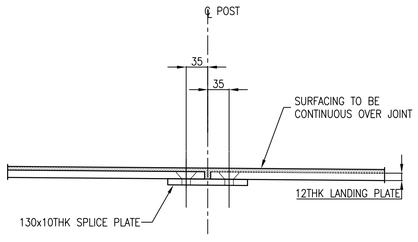

SECTION SHOWING RAMP DECK SPLICE JOINT
NOTE: SURFACING TO BE CONTINUOUS OVER JOINT
SCALE 1:5

STAGE 7. GROUT UNDER SUPPORT BASEPLATES.

STAGE 8. WHEN ERECTION OF STAIRS, RAMPS AND MAIN SPAN IS COMPLETE – INFILL PLATES TO BE INSTALLED AT LIFTING POINTS, ALL JOINTS JOINTS TO BE SEALED WITH EPOXY SEALANT AND FINALLY ALL WATERPROOFING/SURFACING TO BE MADE GOOD/REPAIRED AT JOINT AND LIFTING POINT POSITIONS.

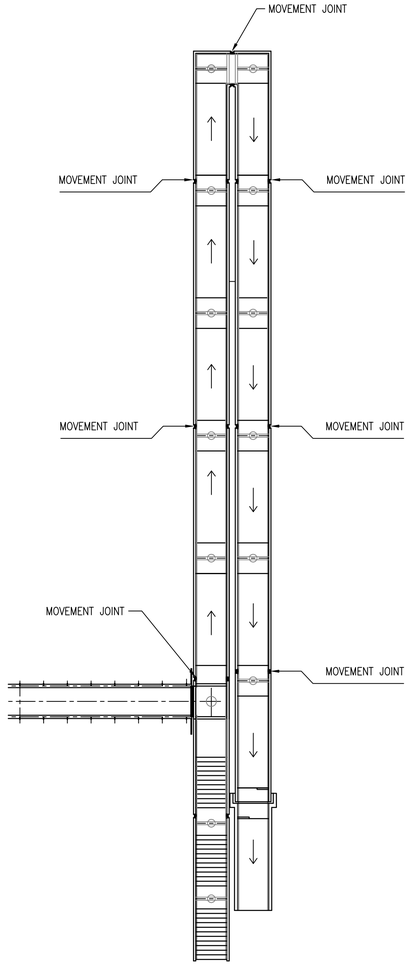

LOCATION PLAN
FOR
RAMP DECK MOVEMENT JOINTS
SCALE 1:200

DRAWING No. NR/CIV/SD/599

NOTES
1. ALL DIMENSIONS IN mm UNLESS NOTED OTHERWISE.
2. THIS DRAWING TO BE READ IN CONJUNCTION WITH ALL NR/CIV/SD/400 SERIES DRAWINGS.

Rev	Date	Description of revision	Design'd	C'kd
A	18/4/08	FIRST ISSUE	GPR	NGAY
P4	25/3/08	FORM B APPROVAL	HCHS	NGAY
P3	08/6/07	FORM B APPROVAL	AJB	NGAY
P2	27/4/07	FOR INFORMATION	AJB	NGAY
P1	–	NOT USED	–	–

Network Rail
40 Melton Street
London NW1 2EE
Tel: 020–7557–8000

	Name	Position	Signature	Date
Approved	P.CLARK	Senior Prog. Eng. Manager Infrastructure Inv. Construction	PC	04.04.08
Authorised	A.DRAY	Head of Structures Engineering	AD	04.04.08

Master copy with original signatures held by Network Rail HQ CIVIL ENGINEERING STANDARD DESIGN

© COPYRIGHT NETWORK RAIL 2008

FOOTBRIDGES NON–STATIONS STANDARD DRAWINGS

ERECTION SEQUENCE
TRESTLE SUPPORTED
FOOTBRIDGE

Scale	AS SHOWN	
Drawing Number	NR/CIV/SD/499	A

Full document details: NR NR-CIV-SD-499 ISSUE A 2008
Documents Document Sharing Hub
Licensee:Mayan Willoughby(0001)(0001). User:sam. allen
Copyright Network Rail
Provided by IHS under licence with Network Rail
No reproduction or networking permitted without licence from IHS