The following information is associated with Network Rail Standard:
NR CIV/SD/717 Rev E

Additional Content Access

Click the link below to access CAD version of this drawing.

CAD Drawing

- CIV/SD/717

If you have any questions, or need assistance, please contact **IHS Support**

Information accessed via the links above is the property of the Copyright holder

IHS Additional Content Page

--`,,,,,,`,,,,,,`,,`,,,,,,,,`-`-`,,`,,`,`,,`---

Documents
Document Sharing Hub

Copyright Network Rail
Provided by IHS under license with Network Rail
No reproduction or networking permitted without license from IHS
Full document details: NR NR-CIV-SD-717 ISSUE E 2015

Licensee=Weston Williamson/5989497001, User=sam, albett
Not for Resale, 03/27/2016 19:00:47 MDT

DO NOT SCALE THIS DRAWING

DRAWING No. NR/CIV/SD/717

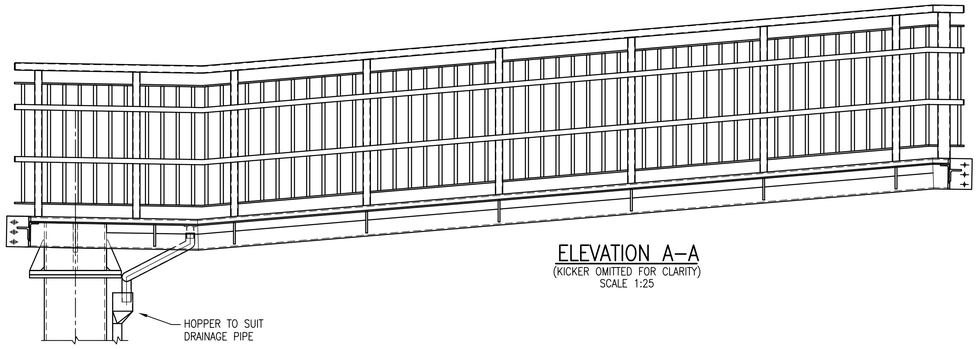

ELEVATION A–A
(KICKER OMITTED FOR CLARITY)
SCALE 1:25

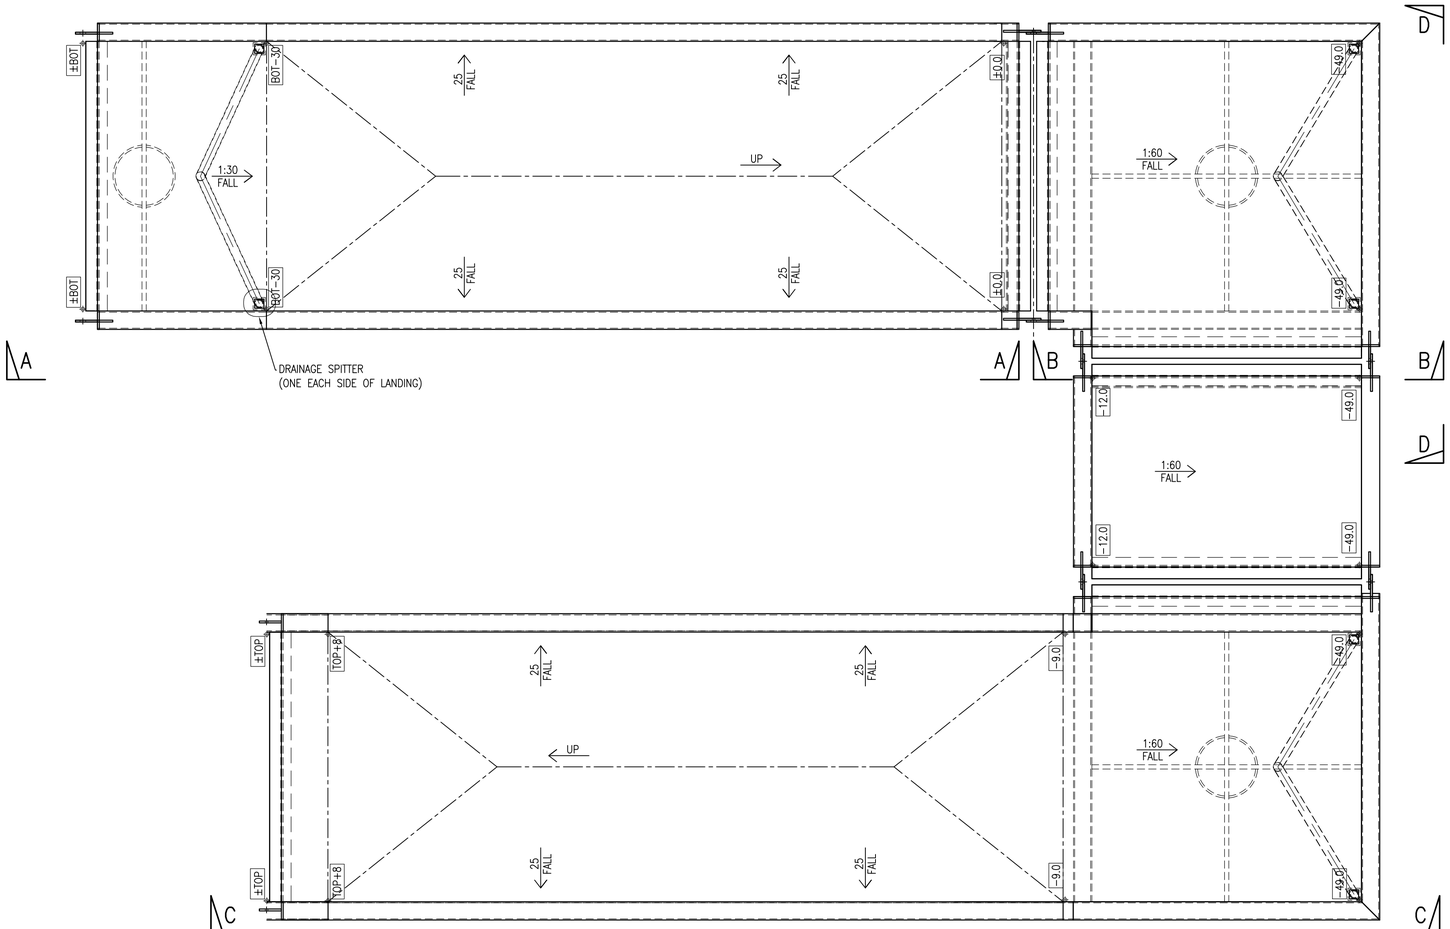

PLAN ON 180° TURN LANDING
SCALE 1:25

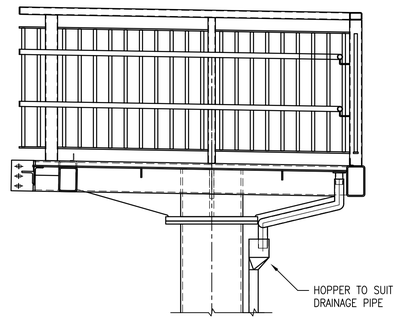

ELEVATION B–B
(KICKER OMITTED FOR CLARITY)
SCALE 1:25

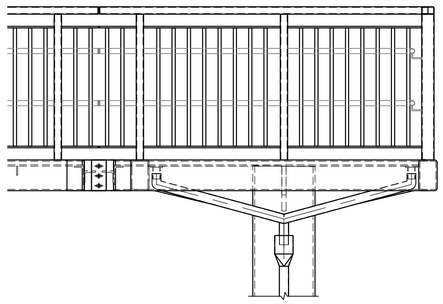

ELEVATION D–D
(KICKER OMITTED FOR CLARITY)
SCALE 1:25

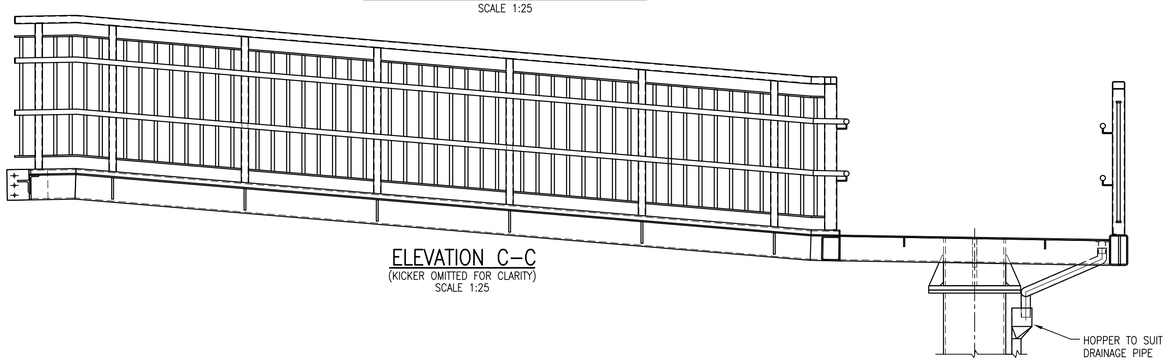

ELEVATION C–C
(KICKER OMITTED FOR CLARITY)
SCALE 1:25

NOTES

1. ALL DIMENSIONS IN MILLIMETRES UNLESS NOTED OTHERWISE.
2. THIS DRAWING TO BE READ IN CONJUNCTION WITH ALL NR/CIV/SD/400 & 700 SERIES DRAWINGS.
3. FOR GENERAL NOTES REFER TO DRAWING NR/CIV/SD/701.

Rev	Date	Description of revision	Design'd	C'kd
E	18.06.15	FINAL ISSUE	CF	SWMF
D	27.02.15	FORM B APPROVAL	CF	SWMF
C	25.07.14	FORM B APPROVAL	BC	SWMF
B	26.03.14	FORM A APPROVAL	CJF	SWMF
P1	13.11.13	DRAFT	KKK	SWMF

Network Rail

Network Rail Infrastructure Ltd. Registered Office:
Kings Place, 90 York Way, London, N1 9AG

	Name	Position	Signature	Date
Approved	A. LUNDBERG	Investment Projects Building & Civils		

Master copy with original signatures held by Network Rail HQ
CIVIL ENGINEERING STANDARD DESIGN

© COPYRIGHT NETWORK RAIL 2011

NON–CANOPY STATION FOOTBRIDGES STANDARD DETAILS

FOOTBRIDGE RAMP 180 DEGREE TURN CHS SUPPORT INDICATIVE DRAINAGE ROUTE

Scale	AS SHOWN	
Drawing Number	NR/CIV/SD/717	REV. E

Full document details: NR NR-CIV-SD-717 ISSUE E 2015
Documents
Document Sharing Hub
Licence-Holder Willmott Dixon Construction Limited, User-Item, uRef: 1000000000
Copyright Network Rail
Provided by NRS under licence with Network Rail
Reproduced on behalf of Network Rail. Not to be reproduced or disclosed to third parties without express written authorisation from NRS