Supplementary Information

The following information is associated with Network Rail Standard:
NR CIV/SD/730 Rev E

Additional Content Access

Click the link below to access CAD version of this drawing.

CAD Drawing

- CIV/SD/730

If you have any questions, or need assistance, please contact **IHS Support**

Information accessed via the links above is the property of the Copyright holder

IHS Additional Content Page

--`,,,,,,`,,,,,,`,,`,,,,,,,,``-`-`,,`,,`,`,,`---

Documents
Document Sharing Hub

Copyright Network Rail
Provided by IHS under license with Network Rail
No reproduction or networking permitted without license from IHS
Full document details: NR NR-CIV-SD-730 ISSUE E 2015

Licensee=Weston Williamson/5989497001, User=sam, albett
Not for Resale, 03/27/2016 19:01:13 MDT

Full document details: NR NR-CIV-SD-730 ISSUE E 2015

DO NOT SCALE THIS DRAWING

DRAWING No. NR/CIV/SD/730

NOTES

1. ALL DIMENSIONS IN MILLIMETRES UNLESS NOTED OTHERWISE.
2. THIS DRAWING TO BE READ IN CONJUNCTION WITH ALL NR/CIV/SD/400, 16m/100 & 700 SERIES DRAWINGS.
3. FOR GENERAL NOTES REFER TO DRAWING NR/CIV/SD/701.

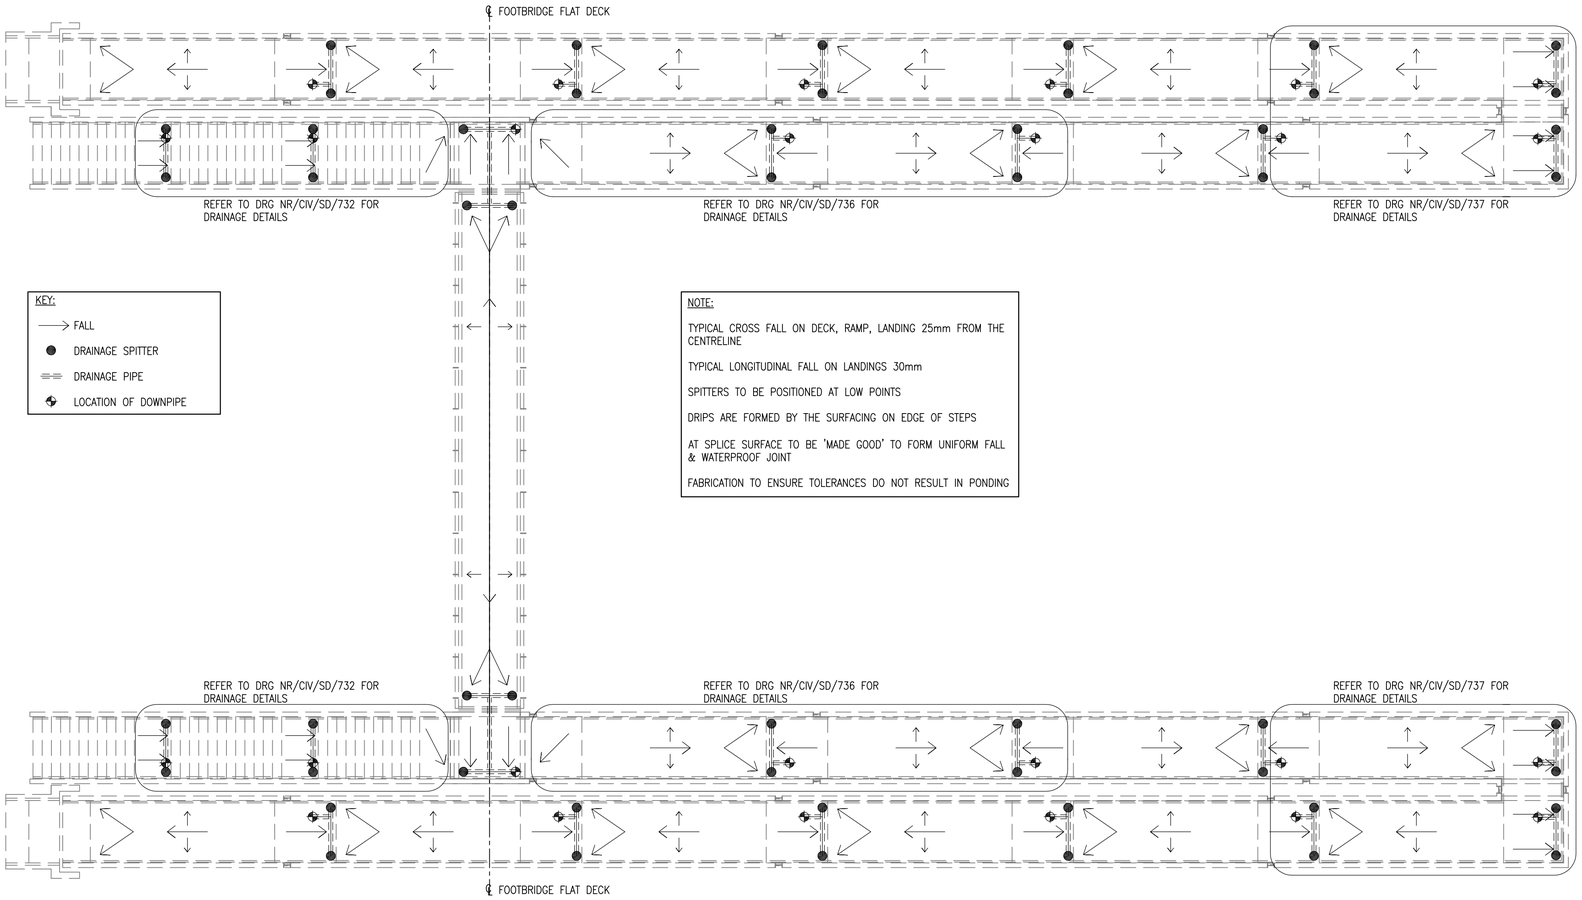

KEY:

- FALL
- DRAINAGE SPITTER
- DRAINAGE PIPE
- LOCATION OF DOWNPIPE

NOTE:

TYPICAL CROSS FALL ON DECK, RAMP, LANDING 25mm FROM THE CENTRELINE

TYPICAL LONGITUDINAL FALL ON LANDINGS 30mm

SPITTERS TO BE POSITIONED AT LOW POINTS

DRIPS ARE FORMED BY THE SURFACING ON EDGE OF STEPS

AT SPLICE SURFACE TO BE 'MADE GOOD' TO FORM UNIFORM FALL & WATERPROOF JOINT

FABRICATION TO ENSURE TOLERANCES DO NOT RESULT IN PONDING

PLAN ON STANDARD FOOTBRIDGE ARRANGEMENT SHOWING DRAINAGE LOCATIONS & FALLS FOR TRESTLE SUPPORTS

DETAILS SHOWN ARE INDICATIVE (STEPPED DECK MAIN SPAN SIMILAR)
SCALE 1:100

Rev	Date	Description of revision	Design'd	C'kd
E	18.06.15	FINAL ISSUE	CF	SWMF
D	27.02.15	FORM B APPROVAL	CF	SWMF
C	25.07.14	FORM B APPROVAL	BC	SWMF
B	26.03.14	FORM A APPROVAL	CJF	SWMF
P3	13.11.13	DRAFT	KKK	SWMF
P1	09.02.11	FORM A APPROVAL	GPR	SWF
A	18.04.08	FIRST ISSUE	AJB	NGAY

Network Rail

Network Rail Infrastructure Ltd. Registered Office:
Kings Place, 90 York Way, London, N1 9AG

	Name	Position	Signature	Date
Approved	A. LUNDBERG	Investment Projects Building & Civils		

Master copy with original signatures held by Network Rail HQ
CIVIL ENGINEERING STANDARD DESIGN

© COPYRIGHT NETWORK RAIL 2011

NON–CANOPY STATION FOOTBRIDGES STANDARD DETAILS

FOOTBRIDGE SURFACE DRAINAGE TRESTLE SUPPORT OVERVIEW

Scale: AS SHOWN

Drawing Number: NR/CIV/SD/730 REV. E

Documents
Document Sharing Hub
Licensee:Hidden Villages(ID:6581)(01), User:sam, allan
Copyright Network Rail
Provided by IHS under licence with Network Rail
No reproduction or networking permitted without licence from IHS