Supplementary Information

The following information is associated with Network Rail Standard:
NR CIV/SD/736 Rev E

Additional Content Access

Click the link below to access CAD version of this drawing.

CAD Drawing

- CIV/SD/736

If you have any questions, or need assistance, please contact **IHS Support**

Information accessed via the links above is the property of the Copyright holder

IHS Additional Content Page

Documents
Document Sharing Hub

Copyright Network Rail
Provided by IHS under license with Network Rail
No reproduction or networking permitted without license from IHS
Full document details: NR NR-CIV-SD-736 ISSUE E 2015

Licensee=Weston Williamson/5989497001, User=sam, albett
Not for Resale, 03/27/2016 19:01:05 MDT

DO NOT SCALE THIS DRAWING

DRAWING No. NR/CIV/SD/736

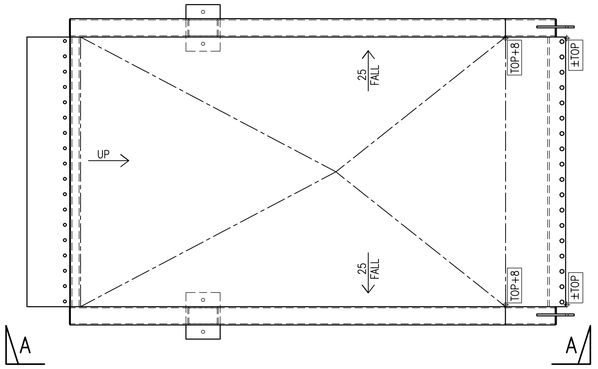

PLAN AT RAMP BASE
SCALE 1:25

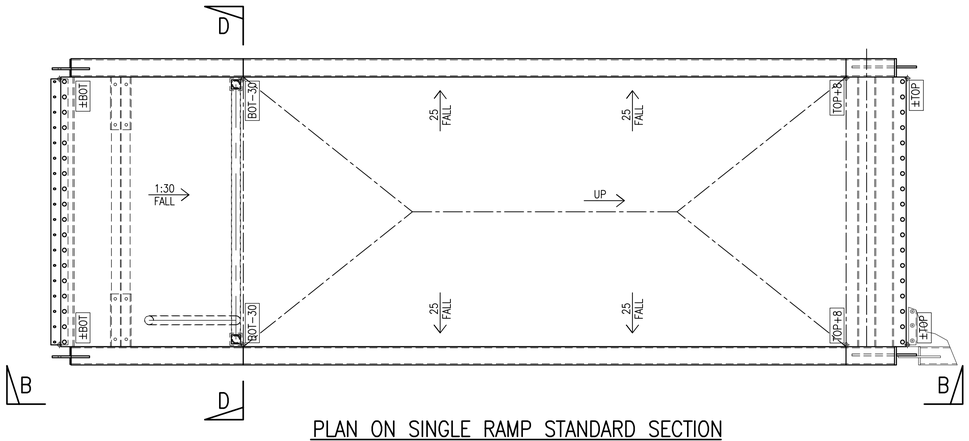

PLAN ON SINGLE RAMP STANDARD SECTION
SCALE 1:25

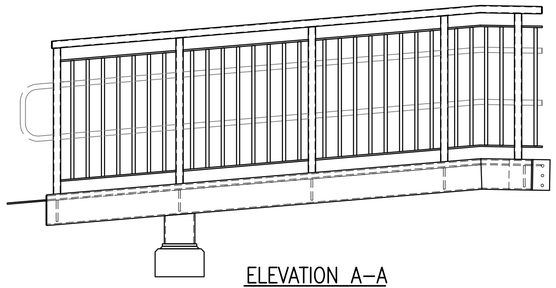

ELEVATION A–A
SCALE 1:25

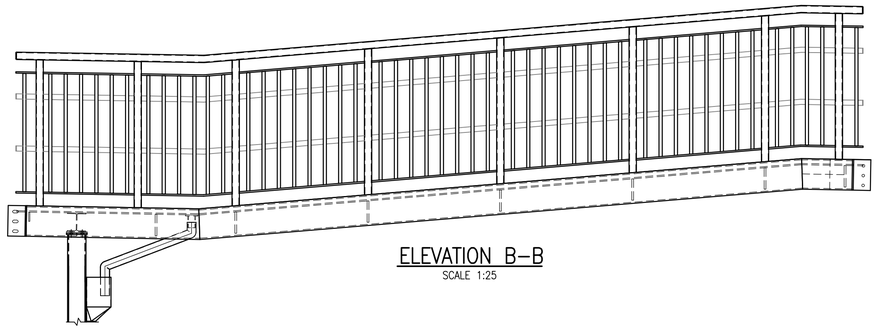

ELEVATION B–B
SCALE 1:25

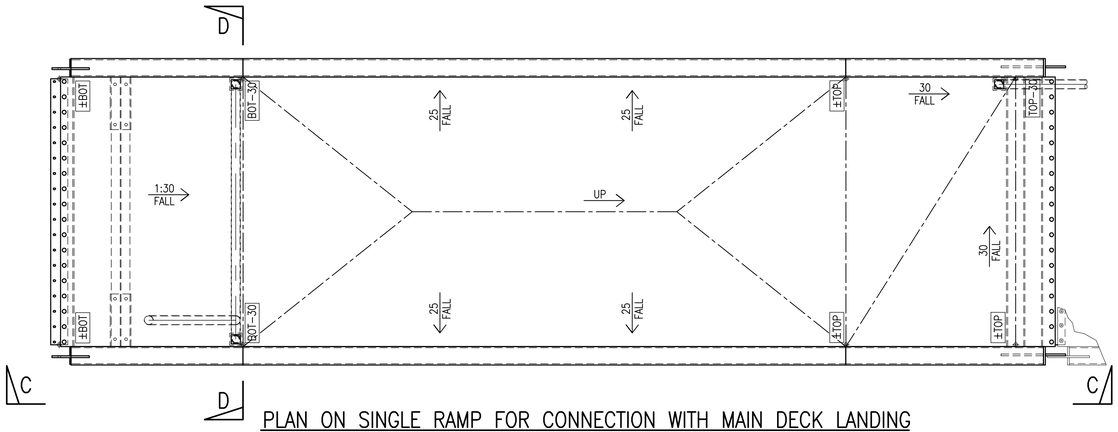

PLAN ON SINGLE RAMP FOR CONNECTION WITH MAIN DECK LANDING
SCALE 1:25

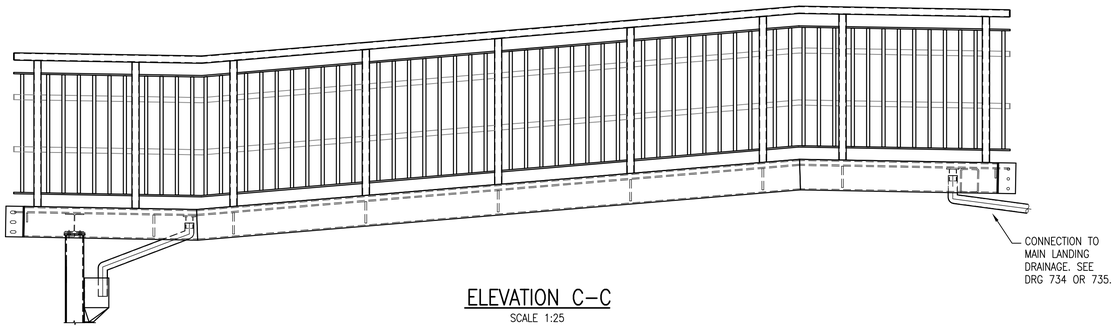

ELEVATION C–C
SCALE 1:25

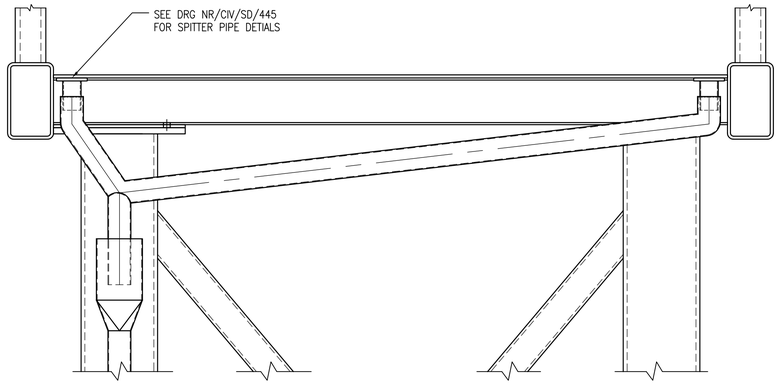

SECTION D–D
SCALE 1:10

NOTES

1. ALL DIMENSIONS IN MILLIMETRES UNLESS NOTED OTHERWISE.
2. THIS DRAWING TO BE READ IN CONJUNCTION WITH ALL NR/CIV/SD/400 & 700 SERIES DRAWINGS.
3. FOR GENERAL NOTES REFER TO DRAWING NR/CIV/SD/701.

Rev	Date	Description of revision	Design'd	C'kd
E	18.06.15	FINAL ISSUE	CF	SWMF
D	27.02.15	FORM B APPROVAL	CF	SWMF
C	25.07.14	FORM B APPROVAL	BC	SWMF
B	26.03.14	FORM A APPROVAL	CJF	SWMF
P1	13.11.13	DRAFT	KKK	SWMF

Network Rail

Network Rail Infrastructure Ltd. Registered Office:
Kings Place, 90 York Way, London, N1 9AG

Approved	Name	Position	Signature	Date
	A. LUNDBERG	Investment Projects Building & Civils		

Master copy with original signatures held by Network Rail HQ
CIVIL ENGINEERING STANDARD DESIGN

© COPYRIGHT NETWORK RAIL 2011

NON–CANOPY STATION FOOTBRIDGES STANDARD DETAILS

FOOTBRIDGE RAMP TRESTLE SUPPORT INDICATIVE DRAINAGE ROUTE

Scale: AS SHOWN

Drawing Number: NR/CIV/SD/736 REV. E

Full document details: NR NR-CIV-SD-736 ISSUE E 2015
Document Sharing Hub
Copyright Network Rail
Provided by IHS under licence with Network Rail
Licensee=Atkins Wilmington/9999999001, User=sam, allan
No reproduction or networking permitted without licence from IHS