Supplementary Information

The following information is associated with Network Rail Standard:
**NR CIV/SD/1252** Rev B

## Additional Content Access

Click the link below to access CAD version of this drawing.

### CAD Drawing

- CIV/SD/1252

If you have any questions, or need assistance, please contact **IHS Support**

Information accessed via the links above is the property of the Copyright holder

**IHS Additional Content Page**

Documents
Document Sharing Hub

Copyright Network Rail
Provided by IHS under license with Network Rail
No reproduction or networking permitted without license from IHS
Full document details: NR NR-CIV-SD-1252 ISSUE B 2010

Licensee=Weston Williamson/5989497001, User=sam, albett
Not for Resale, 03/27/2016 21:27:10 MDT

Copyright Network Rail
Provided by IHS under license with Network Rail
No reproduction or networking permitted without license from IHS
Full document details: NR NR-CIV-SD-1252 ISSUE B 2010
Licensee=Weston Williamson/5989497001, User=sam.albert
Not for Resale, 03/27/2016 21:27:10 MDT

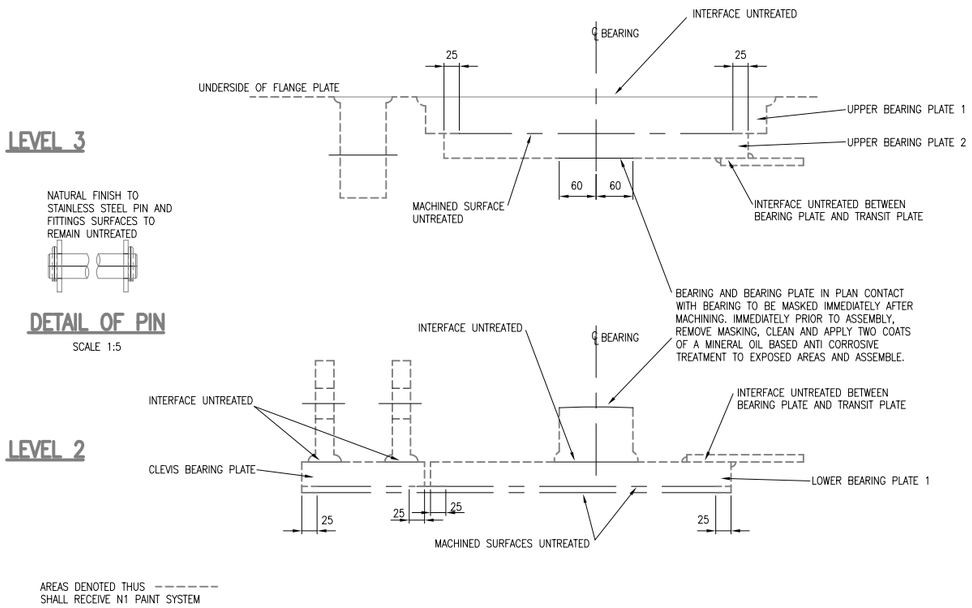


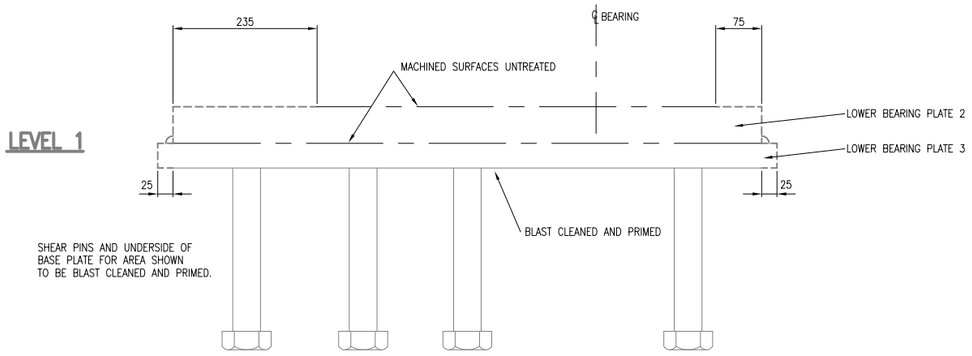


EXPLODED DETAIL OF BEARING SHOWING PROTECTIVE TREATMENT

SCALE 1:5

DRAWING No. NR/CIV/SD/1252

NOTES

1 REFER TO DRAWING NO. NR/CIV/SD/1250 FOR NOTES

| Rev | Date | Description of revision | Design'd | C'kd |
|---|---|---|---|---|
| B | MAY 10 | EUROCODE ISSUE | AGW | NY |
| A | APR 09 | FIRST ISSUE | AGW | NY |
| P3 | 30.03.09 | FINAL REVIEW FOR FORM B | DE | IP |
| P2 | 23.12.08 | ISSUE FOR PUBLICATION | DE | IP |
| P1 | 31.10.08 | INDEPENDENT CHECK | DE | IP |

Network Rail

Network Rail Infrastructure Ltd
Registered Office:
Kings Place
90 York Way
London
N1 9AG

| | Name | Position | Signature | Date |
|---|---|---|---|---|
| Approved | Paul Clark | Snr. Proj. Eng. Manager Infrastructure Investment Building and Civils | P.C. | MAY 10 |

Master copy with original signatures held by Network Rail HQ CIVIL ENGINEERING STANDARD DESIGN

© COPYRIGHT NETWORK RAIL 2009

'Z' TYPE UNDERBRIDGE STANDARD DRAWINGS

BEARING PROTECTIVE TREATMENT DETAILS

Scale: AS SHOWN

Drawing Number: NR/CIV/SD/1252 B

AVA Documents
Document Sharing Hub