Supplementary Information

The following information is associated with Network Rail Standard:
NR CIV/SD/1428 Rev B

Additional Content Access

Click the link below to access CAD version of this drawing.

CAD Drawing

- CIV/SD/1428

If you have any questions, or need assistance, please contact **IHS Support**

Information accessed via the links above is the property of the Copyright holder

IHS Additional Content Page

Documents
Document Sharing Hub

Copyright Network Rail
Provided by IHS under license with Network Rail
No reproduction or networking permitted without license from IHS
Full document details: NR NR-CIV-SD-1428 ISSUE B 2010

Licensee=Weston Williamson/5989497001, User=sam, albett
Not for Resale, 03/27/2016 21:26:29 MDT

Copyright Network Rail
Provided by IHS under license with Network Rail
No reproduction or networking permitted without license from IHS
Full document details: NR NR-CIV-SD-1428 ISSUE B 2010
Licensee=Weston Williamson/5989497001, User=sam, albert
Not for Resale, 03/27/2013 21:26:29 MDT

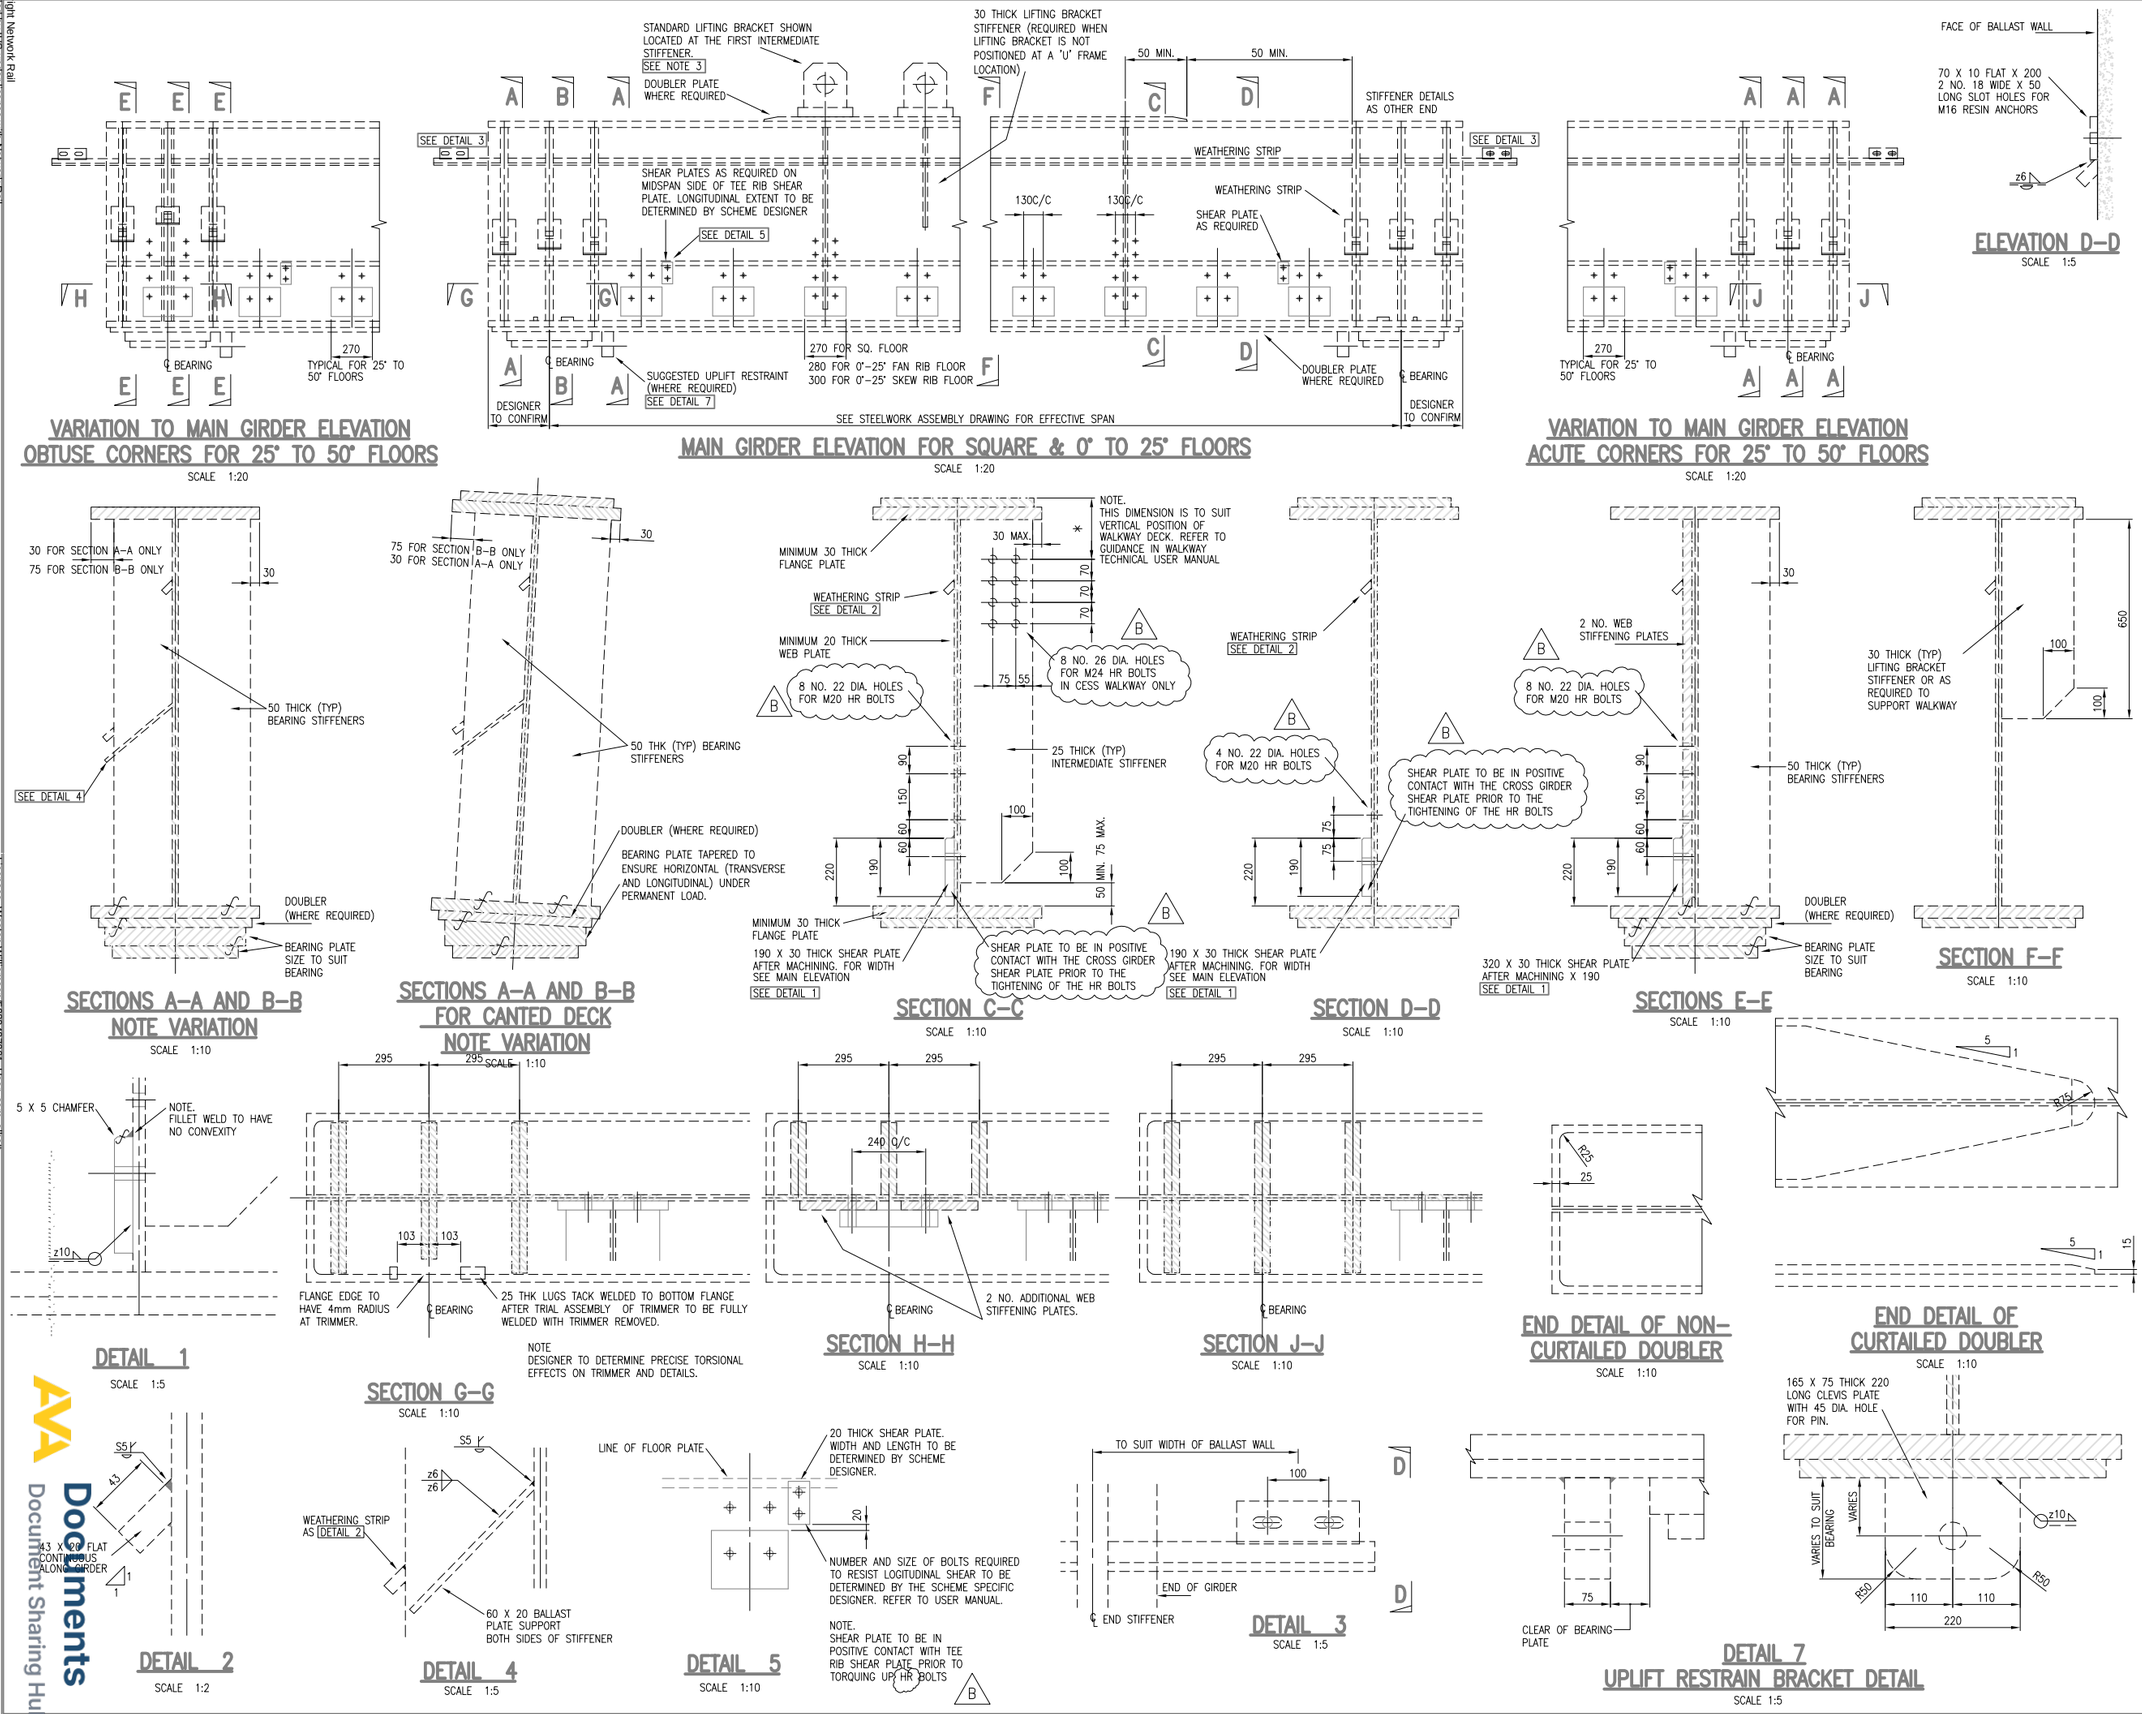

DRAWING No. NR

NOTES

1. REFER TO DRAWING NO. NR/CIV/SD/1425 FOR NOTES. (B)
2. SUGGESTED CAMBER AND ELEVATION OF MAIN GIRDERS.

   THE CAMBER AFTER STEELWORK ERECTION IS RECOMMENDED TO BE 1/500 OF THE SPAN, VIS.

   SPAN 500

   ENDS OF WEB AND ALL STIFFENERS SHALL BE SQUARE TO THIS CHORD
3. STANDARD LIFTING BRACKET SHOWN ONLY.

Rev	Date	Description of revision	Design'd	C'kd
B	MAY 10	EUROCODE ISSUE	AGW	NY
A	22.12.09	FIRST ISSUE	AGW	NY
P2	09.04.09	INDEPENDENT CHECK	DG	IP
P1	04.02.09	INDEPENDENT CHECK	DG	IP

Network Rail

Network Rail Infrastructure Ltd
Registered Office:
Kings Place
90 York Way
London
N1 9AG

Approved	Paul Clark	Snr. Proj. Eng. Manager Infrastructure Investment Building and Civils	P.C.	MAY 10
	Name	Position	Signature	Date

Master copy with original signatures held by Network Rail HQ CIVIL ENGINEERING STANDARD DESIGN

© COPYRIGHT NETWORK RAIL 2009

'D' TYPE UNDERBRIDGE STANDARD DRAWINGS

MAIN GIRDER STEELWORK DETAILS SINGLE TRACK STEEL FLOOR

Scale	AS SHOWN	
Drawing Number	NR/CIV/SD/1428	B

AVA Documents
Document Sharing Hub