Supplementary Information

The following information is associated with Network Rail Standard:
NR CIV/SD/1831 Rev B

Additional Content Access

Click the link below to access CAD version of this drawing.

CAD Drawing

- CIV/SD/1831

If you have any questions, or need assistance, please contact **IHS Support**

Information accessed via the links above is the property of the Copyright holder

IHS Additional Content Page

Documents
Document Sharing Hub

Copyright Network Rail
Provided by IHS under license with Network Rail
No reproduction or networking permitted without license from IHS
Full document details: NR NR-CIV-SD-1831 ISSUE B 2010

Licensee=Weston Williamson/5989497001, User=sam, albett
Not for Resale, 03/27/2016 21:33:06 MDT

Full document details: NR NR-CIV-SD-1831 ISSUE B 2010

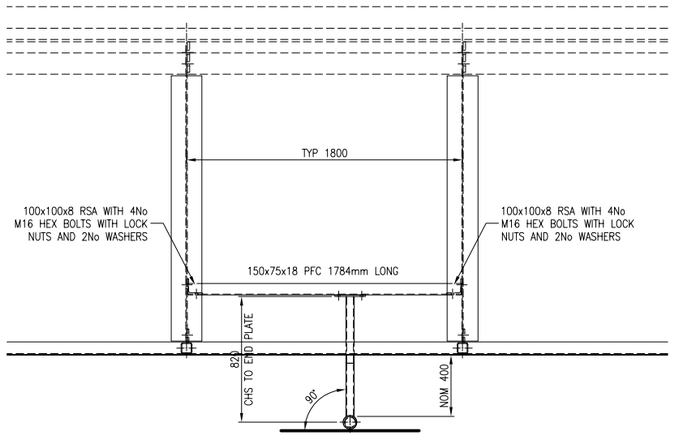

PLAN ON HEIGHT SIGN SUPPORT BRACKET (SQUARE)

SCALE 1:20

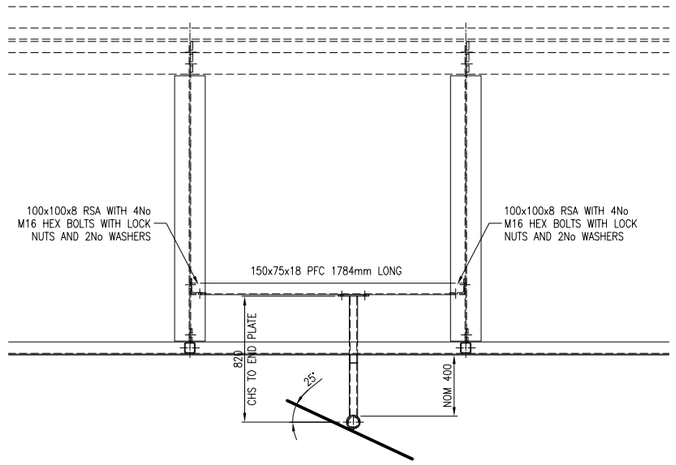

PLAN ON HEIGHT SIGN SUPPORT BRACKET (25° SHOWN)

SCALE 1:20

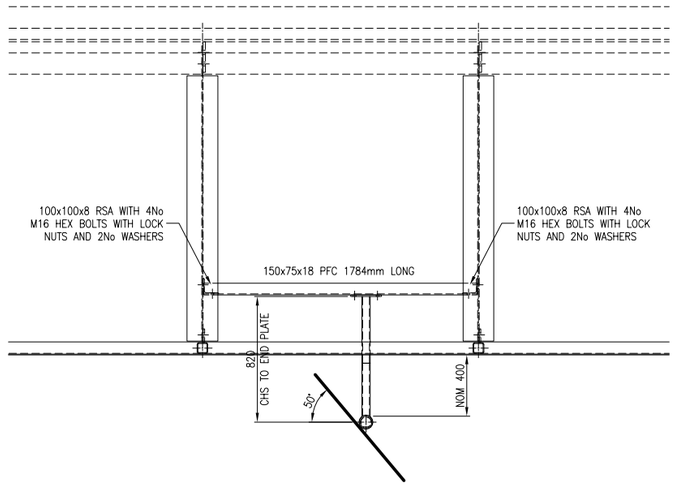

PLAN ON HEIGHT SIGN SUPPORT BRACKET (50° SHOWN)

SCALE 1:20

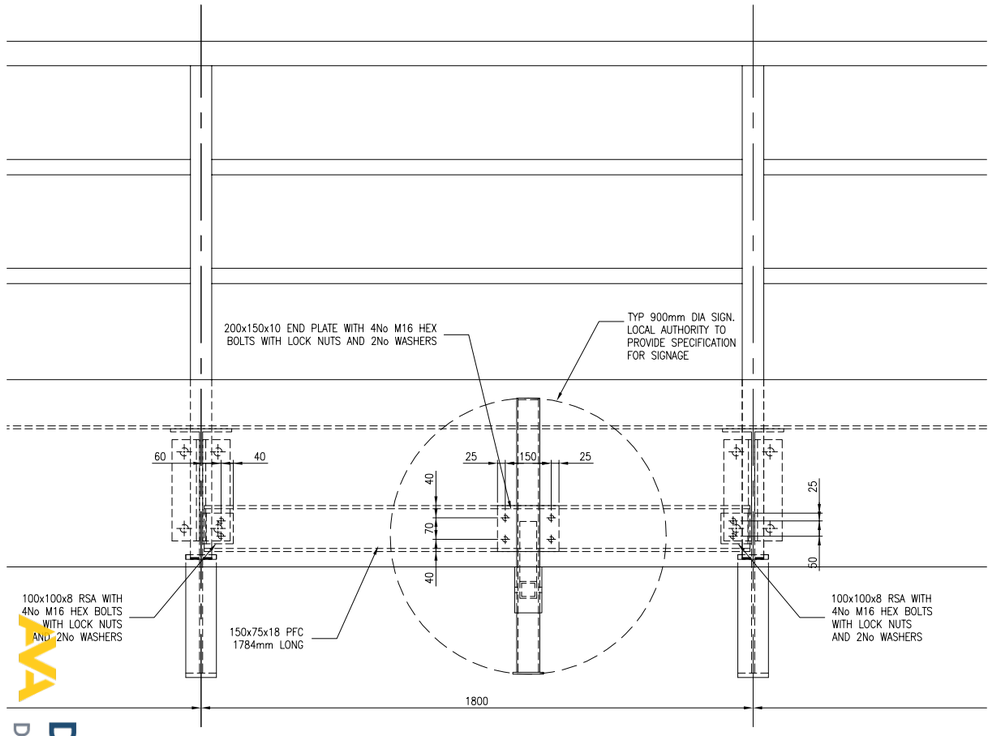

ELEVATION ON HEIGHT SIGN SUPPORT BRACKET

SCALE 1:10

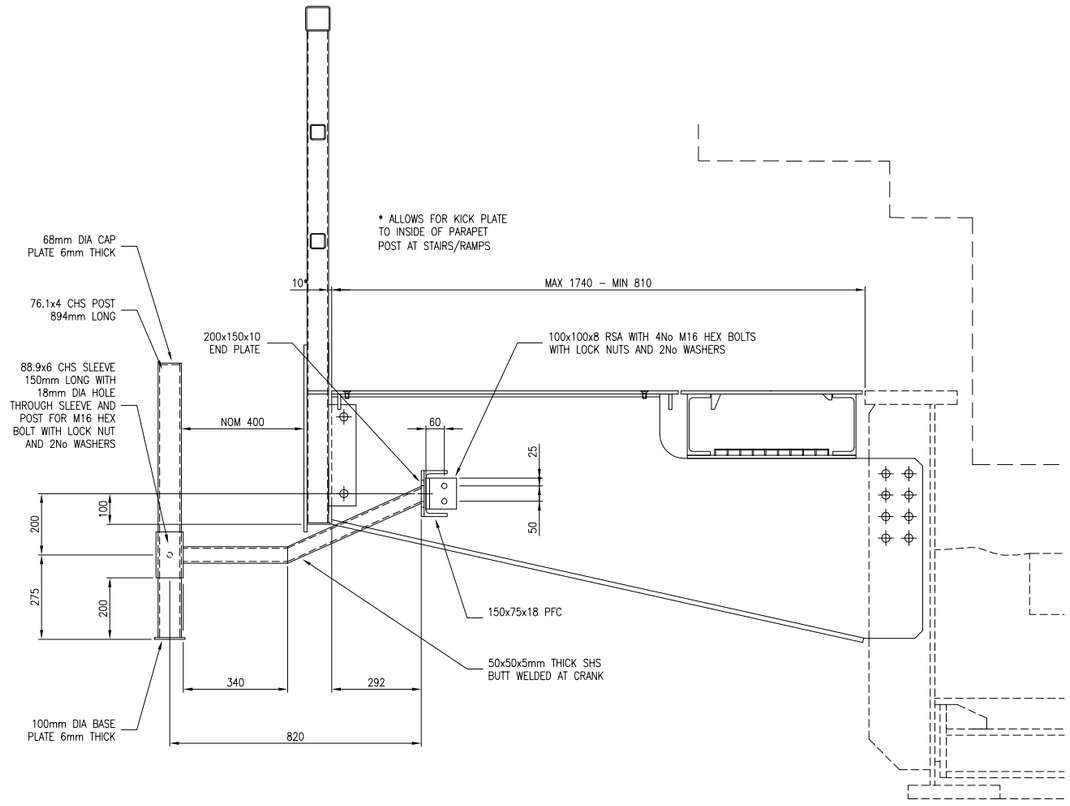

TYPICAL MAXIMUM WALKWAY AND SERVICE TROUGH (SHOWN ON A 'Z' TYPE)

SCALE 1:10

DRAWING No. NR/CIV/SD/1831

NOTES

1. FOR GENERAL NOTES REFER TO DRAWING No. NR/CIV/SD/1801.
2. FOR MAIN GIRDER DETAILS, REFER TO RELEVANT MAIN GIRDER DETAIL DRAWINGS.
3. ALL DIMENSIONS SHOWN ON THIS DRAWING ARE IN MILLIMETRES UNLESS NOTED OTHERWISE.
4. ALL STEEL TO BE GRADE S355J2+N AND TO BE IN ACCORDANCE WITH B.S. EN10025 PART 2.
5. ALL WELDS TO BE 6mm FILLET WELDS UNLESS NOTED OTHERWISE.

Rev	Date	Description of revision	Design'd	C'kd
B	APR 10	EUROCODE ISSUE	MK	AGW
A	APR 10	FIRST ISSUE	MK	AGW
P2	29.07.09	DRAFT FORM B ISSUE	MK	AGW
P1	27.03.09	DRAFT FOR REVIEW	MK	AGW

Network Rail

Network Rail Infrastructure Ltd
Registered Office:
Kings Place
90 York Way
London
N1 9AG

	Name	Position	Signature	Date
Approved	Paul Clark	Snr. Proj. Eng. Manager Infrastructure Investment Building and Civils	P.C.	APR 10

Master copy with original signatures held by Network Rail HQ
CIVIL ENGINEERING STANDARD DESIGN

© COPYRIGHT NETWORK RAIL 2009

UNDERBRIDGE ANCILLARY ITEM DRAWINGS

HEADROOM WARNING SIGN SUPPORT BRACKET

Scale	AS SHOWN
Drawing Number	NR/CIV/SD/1831 B

Documents
Document Sharing Hub

Licensee=Weston Williamson/5989497001, User=sam, albett
Not for Resale, 03/27/2016 21:33:06 MDT

Copyright Network Rail
Provided by IHS under license with Network Rail
No reproduction or networking permitted without license from IHS