Supplementary Information

The following information is associated with Network Rail Standard:
NR CIV/SD/2005 Rev B

Additional Content Access

Click the link below to access CAD version of this drawing.

CAD Drawing

- CIV/SD/2005

If you have any questions, or need assistance, please contact **IHS Support**

Information accessed via the links above is the property of the Copyright holder

IHS Additional Content Page

Documents
Document Sharing Hub

Copyright Network Rail
Provided by IHS under license with Network Rail
No reproduction or networking permitted without license from IHS
Full document details: NR NR-CIV-SD-2005 ISSUE B 2012

Licensee=Weston Williamson/5989497001, User=sam, albett
Not for Resale, 03/27/2016 19:58:59 MDT

Full document details: NR NR-CIV-SD-2005 ISSUE B 2012

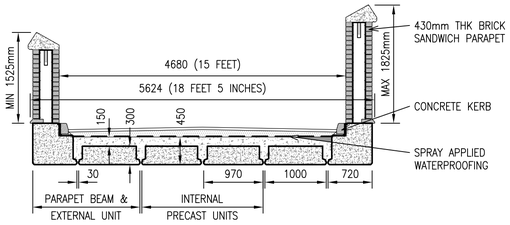

15 FEET BETWEEN PARAPETS

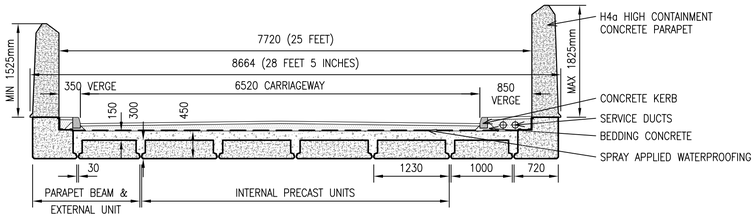

25 FEET BETWEEN PARAPETS

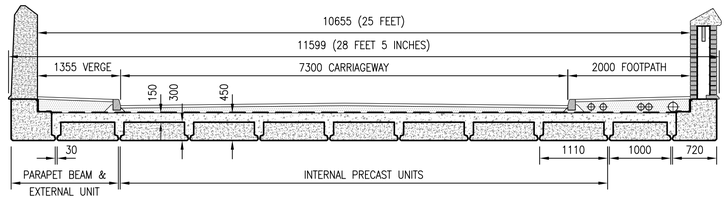

7.3 METRE CARRIAGEWAY WITH 2.0 METRE FOOTPATH

ROAD CROSS SECTION

SCALE 1:50

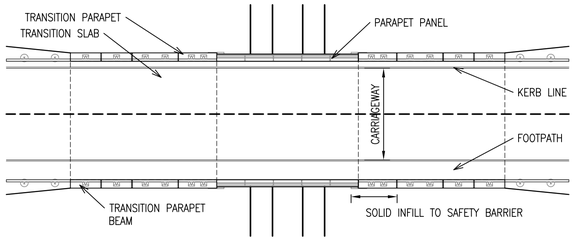

SQUARE PLAN

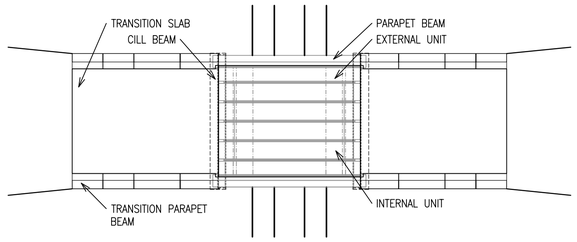

SQUARE PLAN

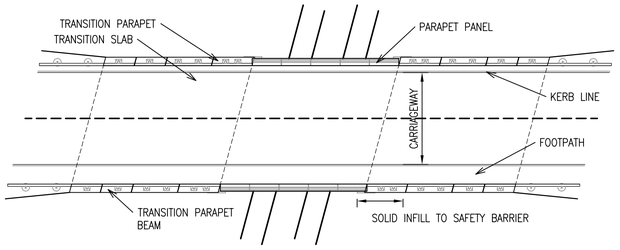

SKEW 15°

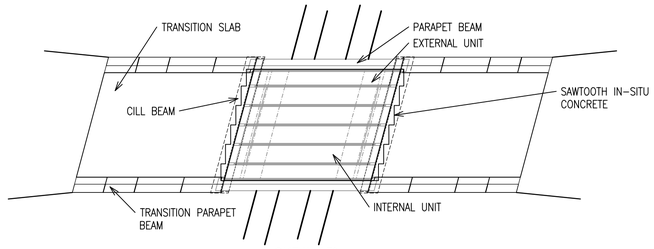

SKEW 15°

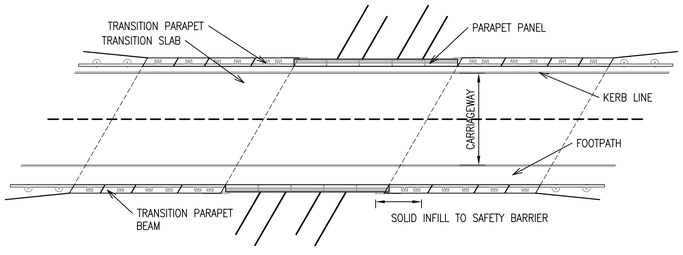

SKEW 30°

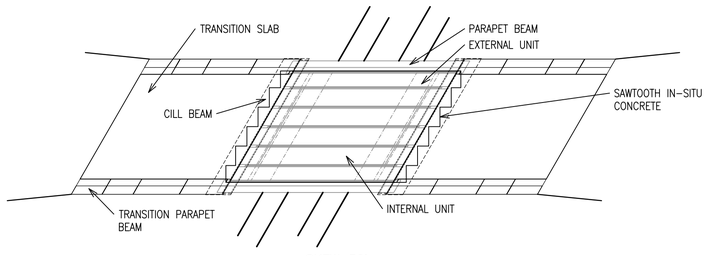

SKEW 30°

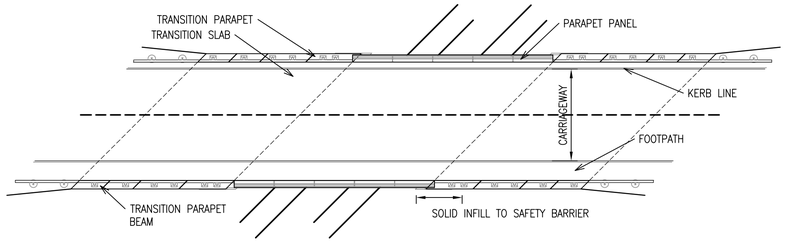

SKEW 45°

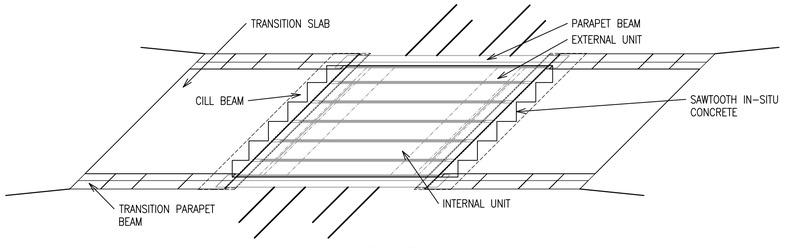

SKEW 45°

PLAN SHOW ROAD LAYOUT

SCALE 1:200

PLAN SECTION ON TOP OF CONARCHES

SCALE 1:200

DRAWING No. NR/CIV/SD/2005

NOTES

1. FOR GENERAL NOTES REFER TO DRAWING No. NR/CIV/SD/2001.

NOTE
ANY SPAN BETWEEN:
7.4m AND 9.4m, INCREMENT OF 5mm.
ANY SKEW BETWEEN:
0deg AND 45deg, LEFT OR RIGHT.
ANY CLEARANCE BETWEEN PARAPETS:
BETWEEN 4.5m AND 12.5m.
ANY INTERNAL UNIT WDITH BETWEEN:
900mm AND 1250mm, INCREMENT OF 5mm.

Rev	Date	Description of revision	Designed	C'kd
B	27.04.12	SECOND ISSUE	SzT	SWF
A	12.10.10	FIRST ISSUE	SzT	SWF

Network Rail

Network Rail Infrastructure Ltd. Registered Office:
Kings Place, 90 York Way, London, N1 9AG

Approved	P. Clark	Head of Engineering IP Central	PC	Apr 2013
	Name	Position	Signature	Date

Master copy with original signatures held by Network Rail HQ
CIVIL ENGINEERING STANDARD DESIGN

© COPYRIGHT NETWORK RAIL 2013

STANDARD CONARCH OVERBRIDGE

BRIDGE CROSS SECTIONS AND PLANS

Scale	AS SHOWN	
Drawing Number	NR/CIV/SD/2005	B

Licensee:Mapon Volkovs;c0-95984200; User:sam. allen
Uncontrolled when print ed. Check www.nrbookshelf.com for current version
Copyright Network Rail
Provided by IHS under licence with Network Rail
No reproduction or distribution permitted without authorisation from IHS

AVA Documents
Document Sharing Hub