Supplementary Information

The following information is associated with Network Rail Standard:
NR CIV/SD/2261 Rev B

Additional Content Access

Click the link below to access CAD version of this drawing.

CAD Drawing

- CIV/SD/2261

If you have any questions, or need assistance, please contact **IHS Support**

Information accessed via the links above is the property of the Copyright holder

IHS Additional Content Page

--`,,,,,,`,,,,,,`,,`,,,,,,,,``-`-`,,`,,`,`,,`---

Documents
Document Sharing Hub

Copyright Network Rail
Provided by IHS under license with Network Rail
No reproduction or networking permitted without license from IHS
Full document details: NR NR-CIV-SD-2261 ISSUE B 2012

Licensee=Weston Williamson/5989497001, User=sam, albett
Not for Resale, 03/27/2016 19:53:11 MDT

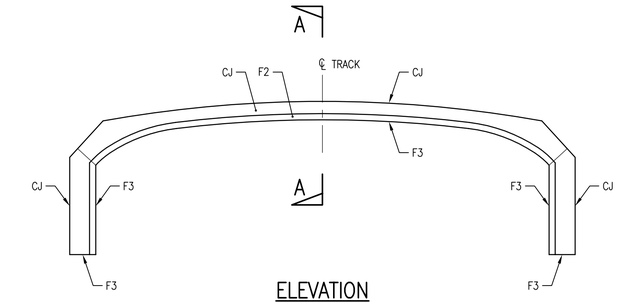

ELEVATION
INTERNAL UNIT
SCALE 1:50

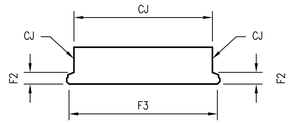

SECTION A–A
SCALE 1:25

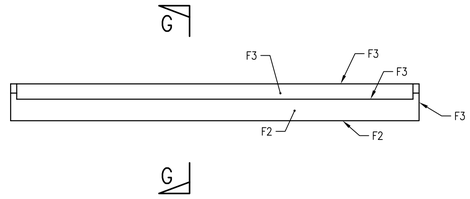

ELEVATION
CILL BEAM
SCALE 1:50

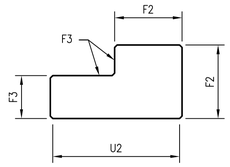

SECTION G–G
SCALE 1:25

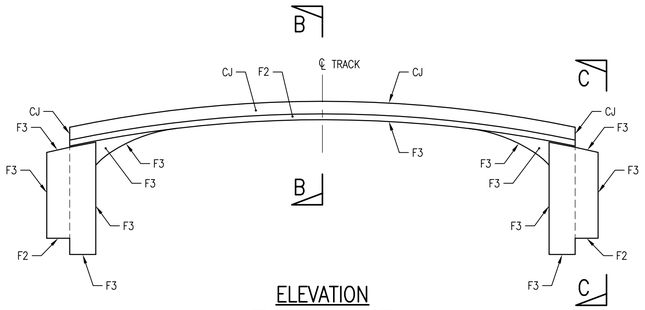

ELEVATION
EXTERNAL UNIT
SCALE 1:50

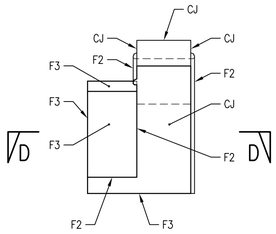

ELEVATION C–C
SCALE 1:50

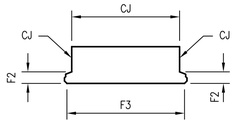

SECTION B–B
SCALE 1:25

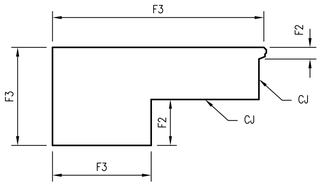

SECTION D–D
SCALE 1:25

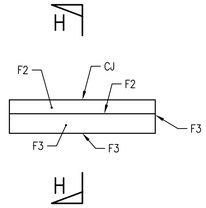

ELEVATION
TRANSITION PARAPET BEAM
SCALE 1:50

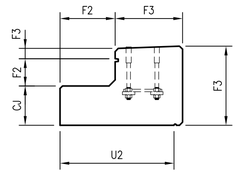

SECTION H–H
SCALE 1:25

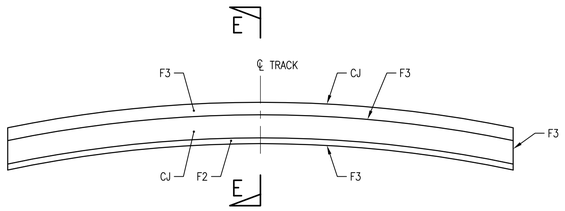

PARAPET BEAM
SCALE 1:50

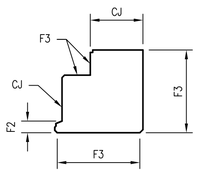

SECTION E–E
SCALE 1:25

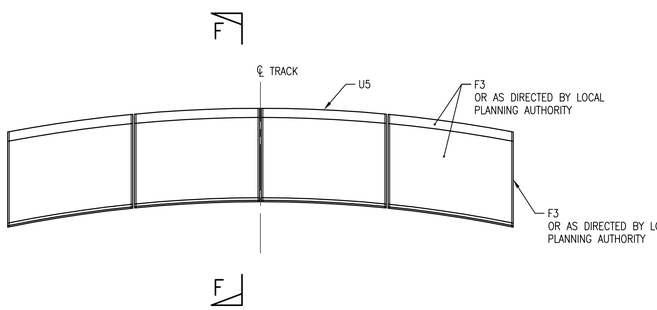

ELEVATION
CONCRETE PARAPET
SCALE 1:50

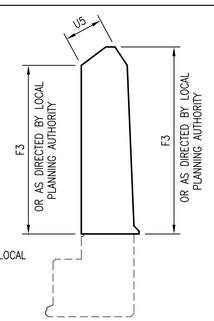

SECTION F–F
SCALE 1:25

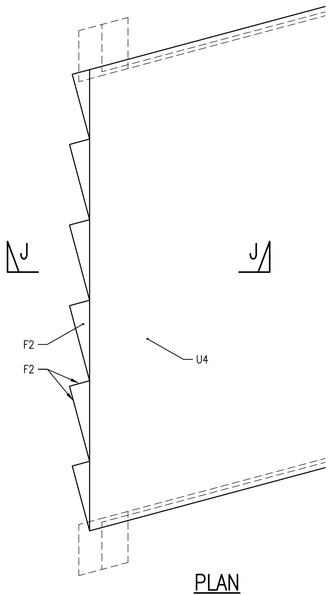

PLAN
CAPPING SLAB
SCALE 1:50

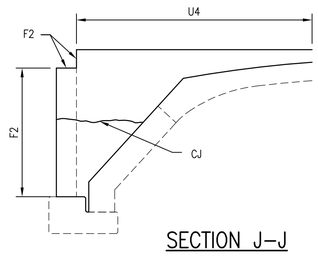

SECTION J–J
SCALE 1:50

DRAWING No. NR/CIV/SD/2261

NOTES

1. FOR GENERAL NOTES REFER TO DRAWING No. NR/CIV/SD/2001.

Rev	Date	Description of revision	Designed	C'kd
B	27.04.12	SECOND ISSUE	SzT	SWF
A	12.10.10	FIRST ISSUE	SzT	SWF

Network Rail

Network Rail Infrastructure Ltd. Registered Office:
Kings Place, 90 York Way, London, N1 9AG

Approved	P. Clark	Head of Engineering IP Central	PC	Apr 2013
	Name	Position	Signature	Date

Master copy with original signatures held by Network Rail HQ
CIVIL ENGINEERING STANDARD DESIGN

© COPYRIGHT NETWORK RAIL 2013

STANDARD CONARCH OVERBRIDGE

PRECAST AND INSITU CONCRETE TYPICAL FINISH DETAILS

Scale	AS SHOWN	
Drawing Number	NR/CIV/SD/2261	B

Full document details: NR NR-CIV-SD-2261ISSUE B 2012
Documents
Document Sharing Hub
Copyright Network Rail
Provided by IHS under licence with Network Rail
No reproduction or networking permitted without licence from IHS
Licensee=Mapon Volkovich/5935941001, User=sam, sfirst
Not for resale
2013-04-23 08:00:59 +0000