The following information is associated with Network Rail Standard:
NR CIV/SD/3022 Rev P1

Additional Content Access

Click the link below to access CAD version of this drawing.

CAD Drawing

- CIV/SD/3022

If you have any questions, or need assistance, please contact **IHS Support**

Information accessed via the links above is the property of the Copyright holder

IHS Additional Content Page

Documents
Document Sharing Hub

Copyright Network Rail
Provided by IHS under license with Network Rail
No reproduction or networking permitted without license from IHS

Licensee=Weston Williamson/5989497001, User=sam, albett
Not for Resale, 03/28/2016 00:38:37 MDT

Full document details: NR NR-CIV-SD-3022 ISSUE P1 2006

Full document details: NR NR-CIV-SD-3022 ISSUE P1 2006

A3 0 100

Platform width to be multiples of 750mm + 165mm. If this is impractical then a pair of 750mm planks may be replaced by a 1500mm plank narrowed to suit.

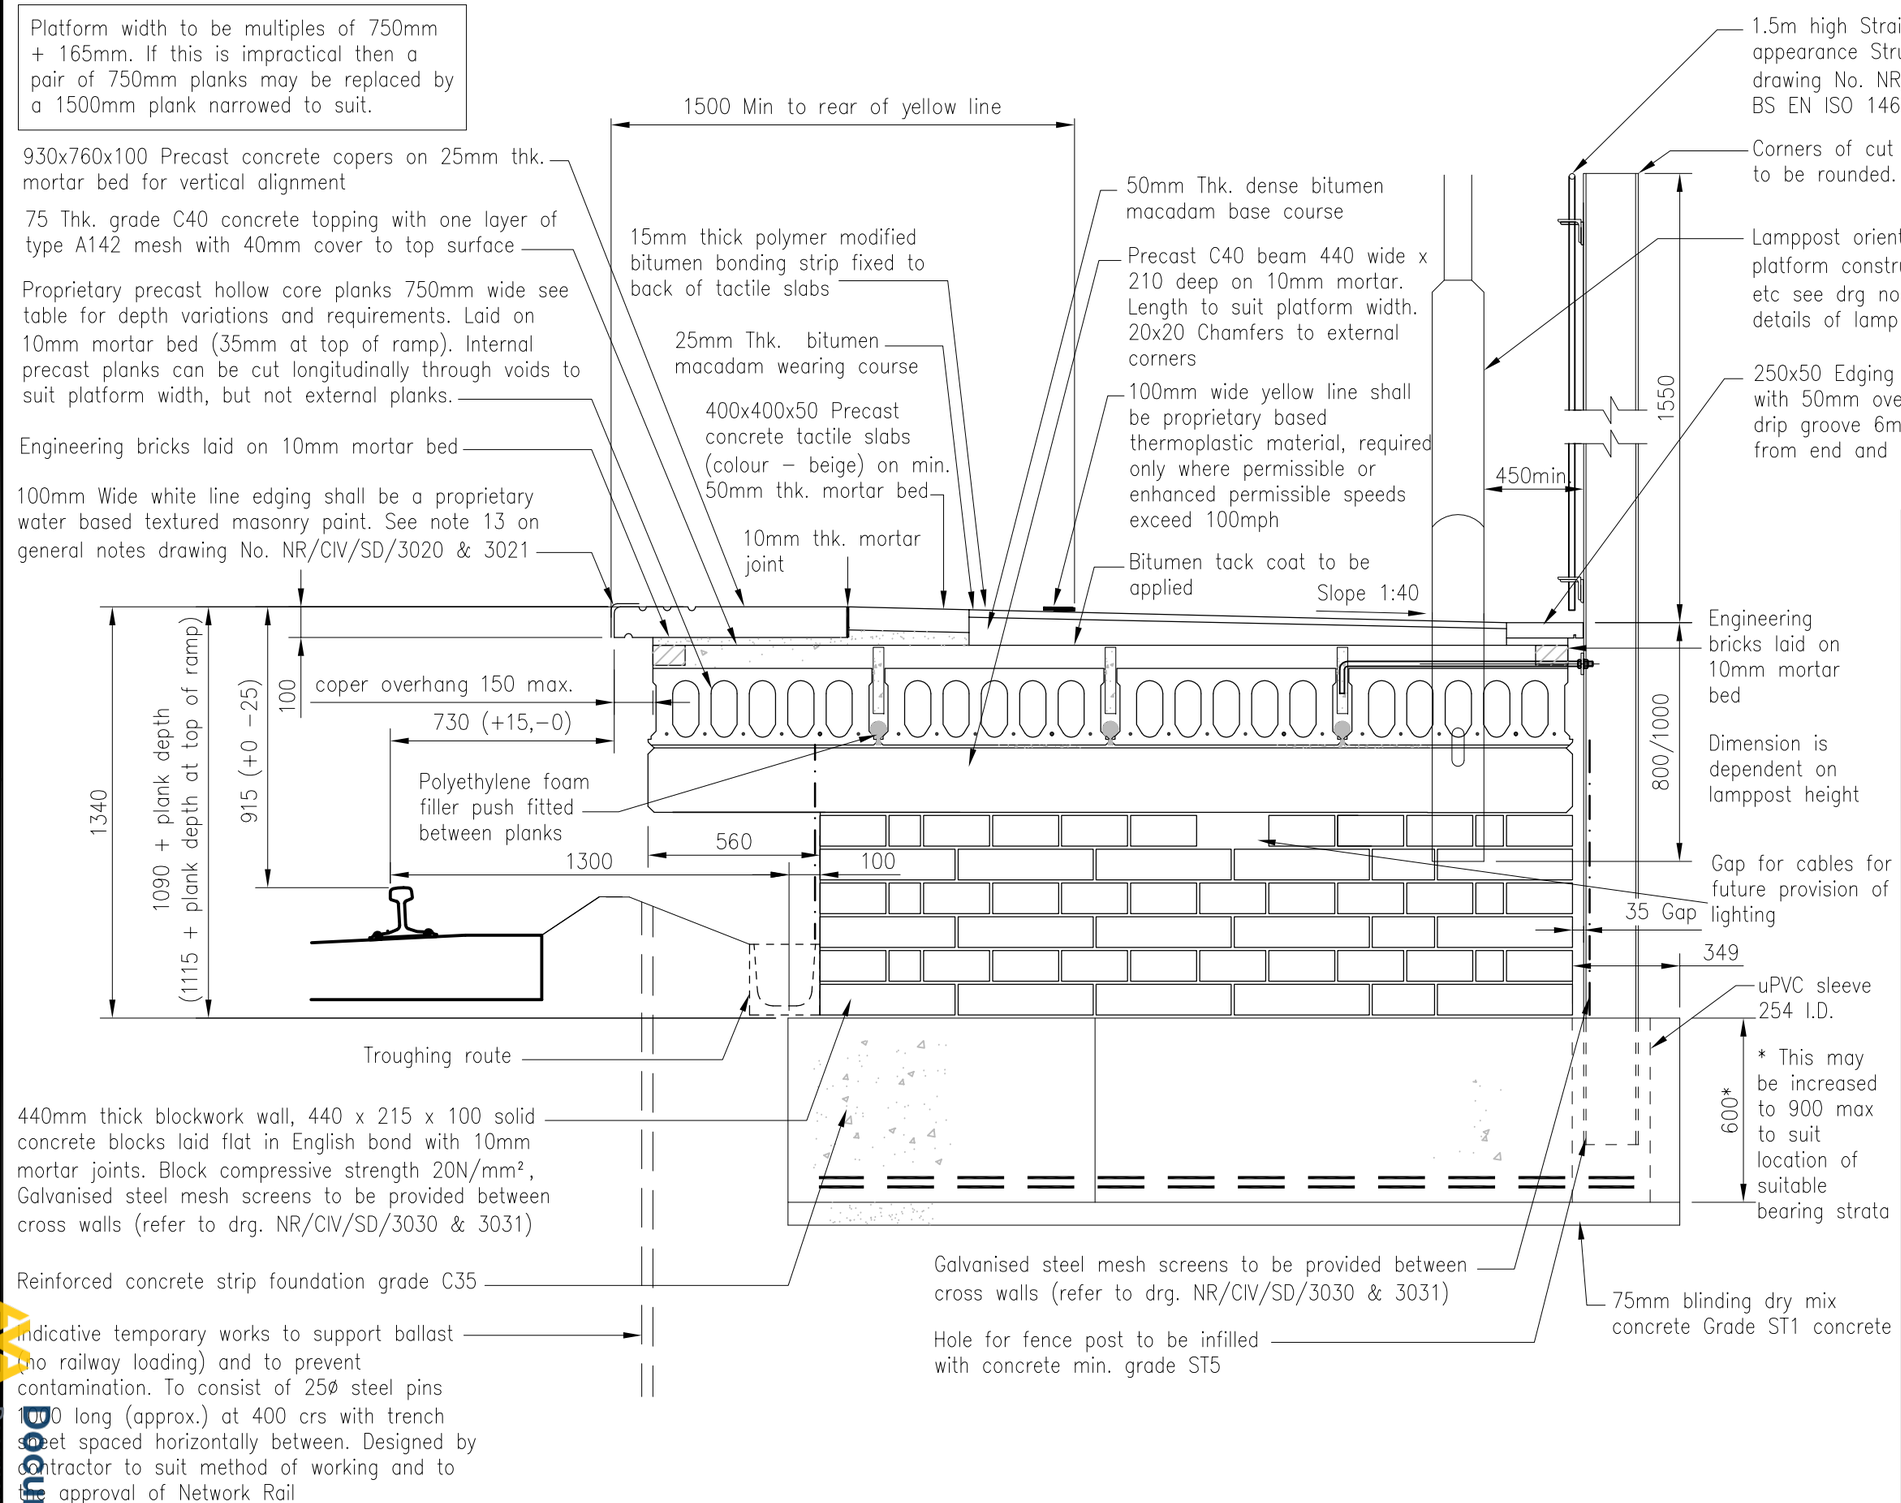

CROSSWALL WITH CANTILEVER BEAMS TYPICAL SECTION

Scale 1:20

Rev	Date	Description of revision	Design'd	C'kd
P1				

Network Rail

40 Melton Street
London NW1 2EE

Tel: 020–7557–8000

Approved —		Prog.Eng. Manager Civils, MP & I		
Authorised —		Director of Civil Engineering		
	Name	Position	Signature	Date

Master copy with original signatures held by Network Rail HQ CIVIL ENGINEERING STANDARD DESIGN

© COPYRIGHT NETWORK RAIL 2006

Standard Platform Design

Type 1 Crosswall Platform Crosswall With Cantilever Beams

Sheet 3 of 15

Scale	As Shown
Drawing Number	NR/CIV/SD/3022 P1

Licensee=Weston Williamson/5989497001, User=sam. albett
Not for Resale, 03/28/2016 00:38:37 MDT
Copyright by the Stationery Office
Provided by IHS under license with Network Rail
No reproduction or networking permitted without license from IHS
Documents
Document Sharing Hub