Supplementary Information

The following information is associated with Network Rail Standard:
**NR CIV/SD/3042** Rev P1

## Additional Content Access

Click the link below to access CAD version of this drawing.

### CAD Drawing

- CIV/SD/3042

If you have any questions, or need assistance, please contact **IHS Support**

Information accessed via the links above is the property of the Copyright holder

**IHS Additional Content Page**

Documents
Document Sharing Hub

Copyright Network Rail
Provided by IHS under license with Network Rail
No reproduction or networking permitted without license from IHS
Full document details: NR NR-CIV-SD-3042 ISSUE P1 2006

Licensee=Weston Williamson/5989497001, User=sam, albett
Not for Resale, 03/28/2016 00:38:24 MDT

Full document details: NR NR-CIV-SD-3042 ISSUE P1 2006

A3

0 100

## Note

1. This drawing is to be read in conjunction with drawing No. NR/CIV/SD/3035 & 3036 and drawings listed thereon.

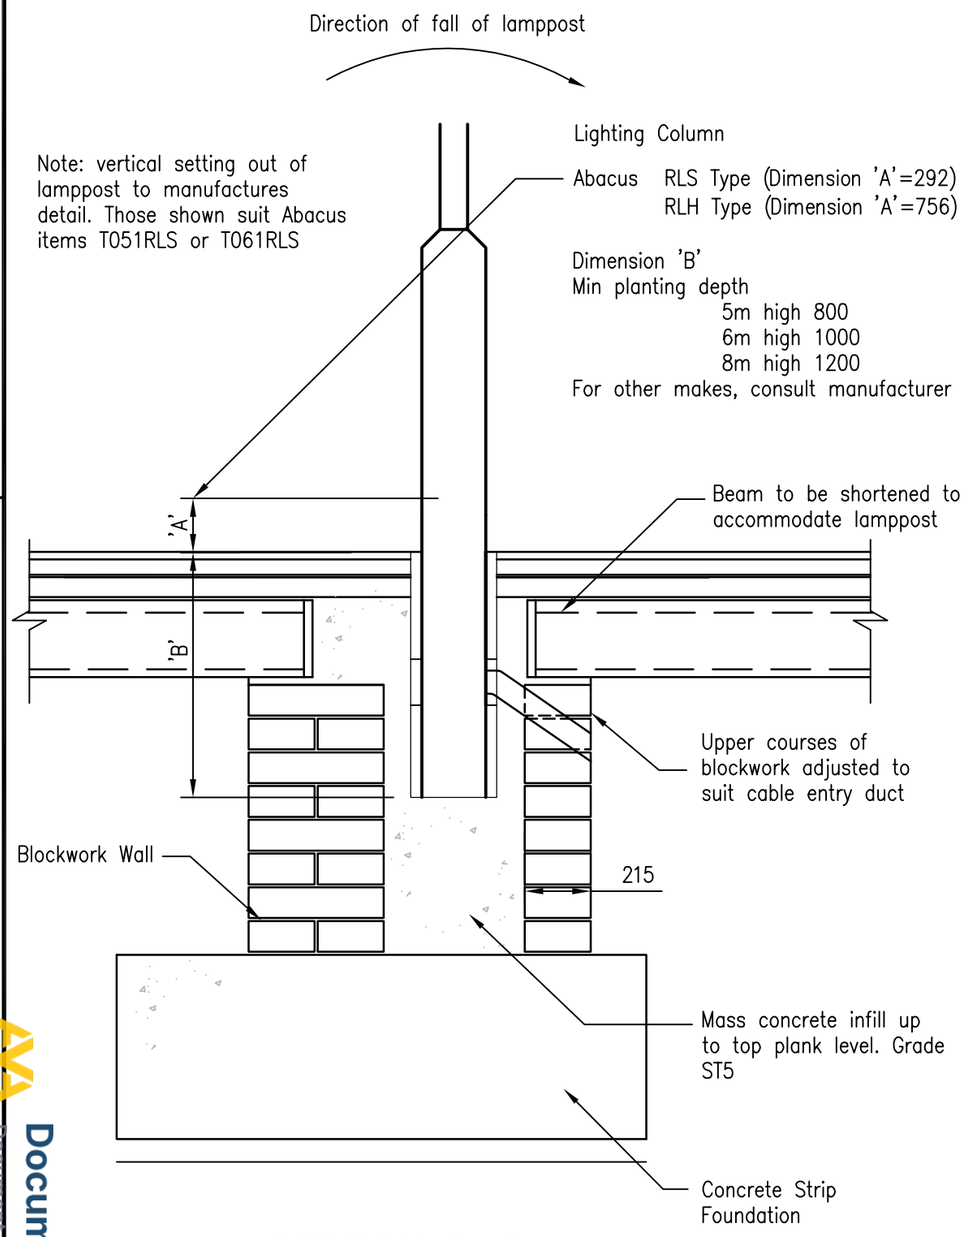


SECTION C–C
Scale 1:20

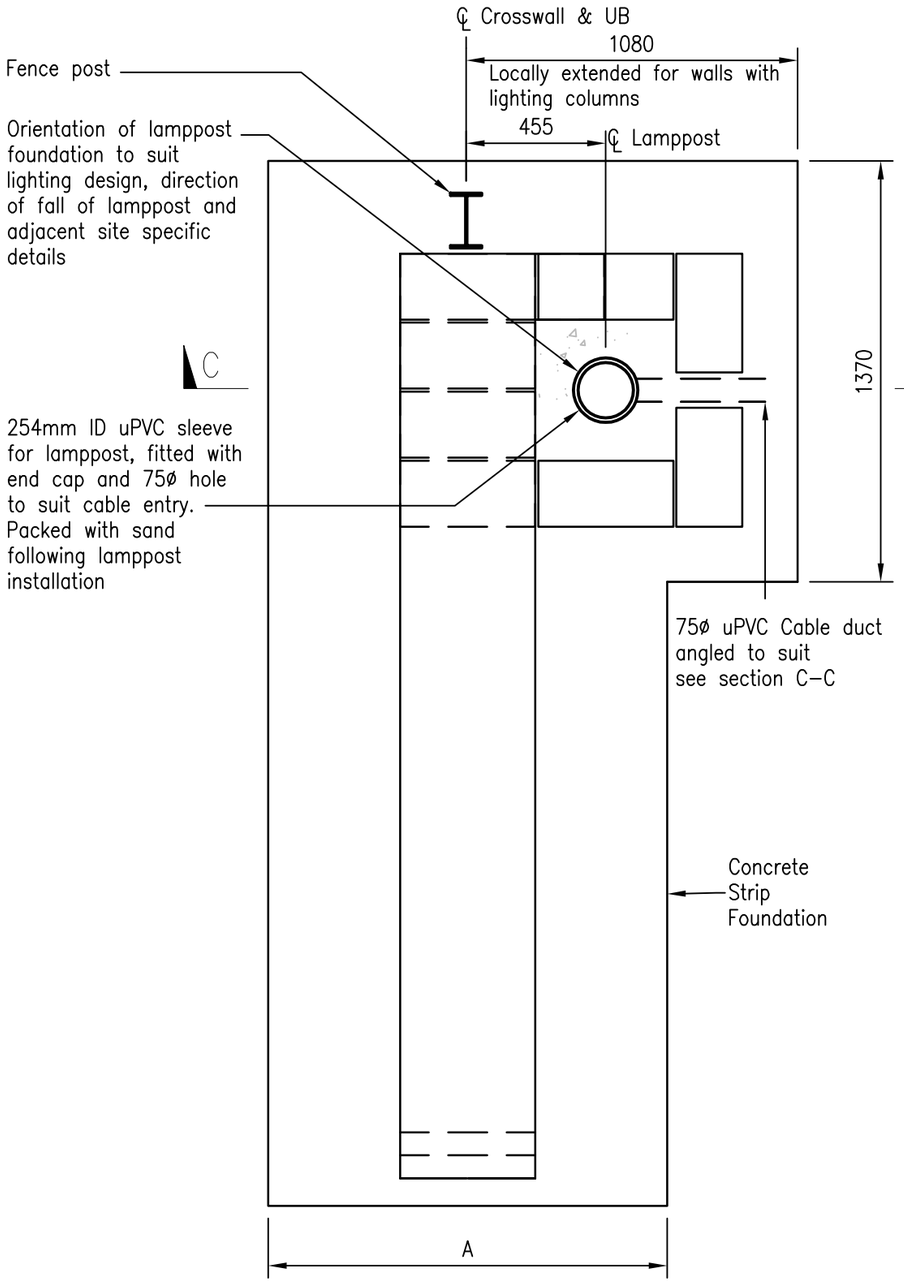


PLAN ON WALL AND STRIP FOUNDATION
(showing lighting column base details only, for locations see site specific details)
Scale 1:20

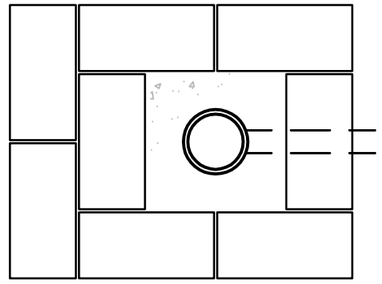

PLAN
(showing 2nd course)
Scale 1:20

| Rev | Date | Description of revision | Design'd | C'kd |
|---|---|---|---|---|
| P1 | | | | |

Network Rail

40 Melton Street
London NW1 2EE

Tel: 020–7557–8000

| | | | | |
|---|---|---|---|---|
| Approved — | | Prog.Eng. Manager Civils, MP & I | | |
| Authorised — | | Director of Civil Engineering | | |
| | Name | Position | Signature | Date |

Master copy with original signatures held by Network Rail HQ CIVIL ENGINEERING STANDARD DESIGN

© COPYRIGHT NETWORK RAIL 2006

# Standard Platform Design

## Type 2 Crosswall Platform
## Sheet 8 of 14
## Lighting Column Details

| | | |
|---|---|---|
| Scale | As Shown | |
| Drawing Number | NR/CIV/SD/3042 | P1 |

Licensee=Weston Williamson/5989497001, User=sam, albett
Not for Resale, 03/28/2016 00:38:24 MDT
Copyright by the British Standards Institution
Provided by IHS under license with Network Rail
No reproduction or networking permitted without license from IHS
Documents
Document Sharing Hub