Supplementary Information

The following information is associated with Network Rail Standard:
NR CIV/SD/3045 Rev P1

Additional Content Access

Click the link below to access CAD version of this drawing.

CAD Drawing

- CIV/SD/3045

If you have any questions, or need assistance, please contact **IHS Support**

Information accessed via the links above is the property of the Copyright holder

IHS Additional Content Page

--`,,,`,,`,,`,`,,`,,,,,,```-`-`,,`,,`,`,,`---

Documents
Document Sharing Hub

Copyright Network Rail
Provided by IHS under license with Network Rail
No reproduction or networking permitted without license from IHS
Licensee=Weston Williamson/5989497001, User=sam, albett
Not for Resale, 03/28/2016 00:37:41 MDT

Full document details: NR NR-CIV-SD-3045 ISSUE P1 2006

A3

0 100

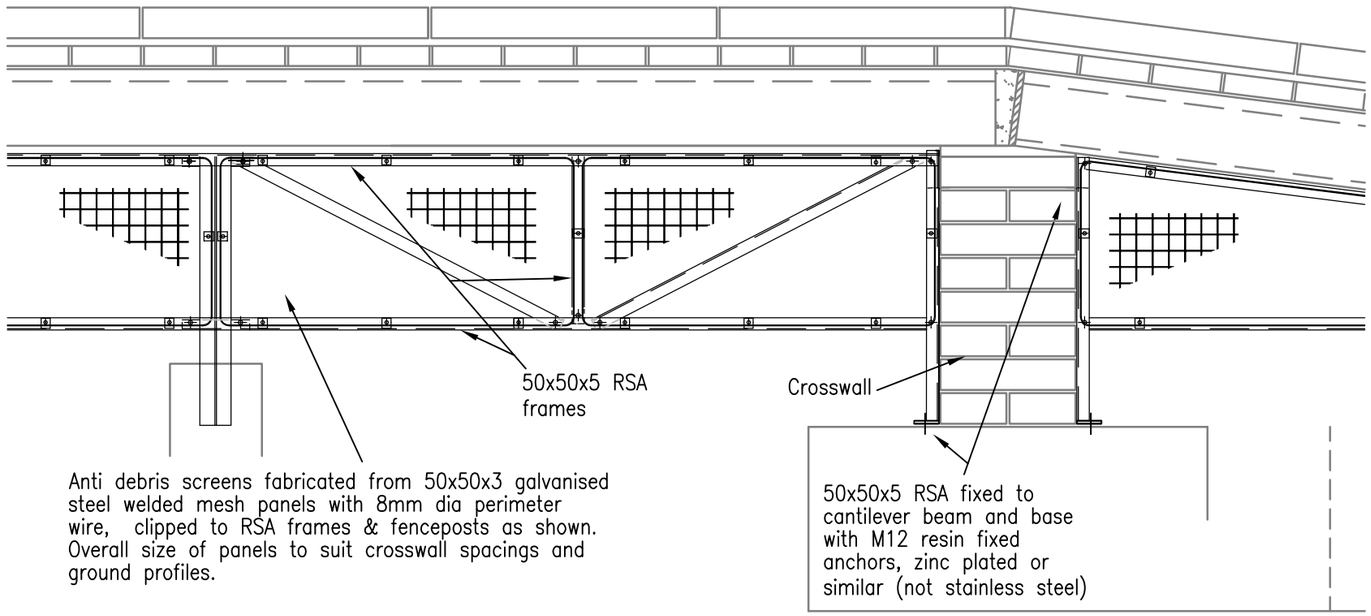

DETAILS ON FRONT ELEVATION

Scale 1:20

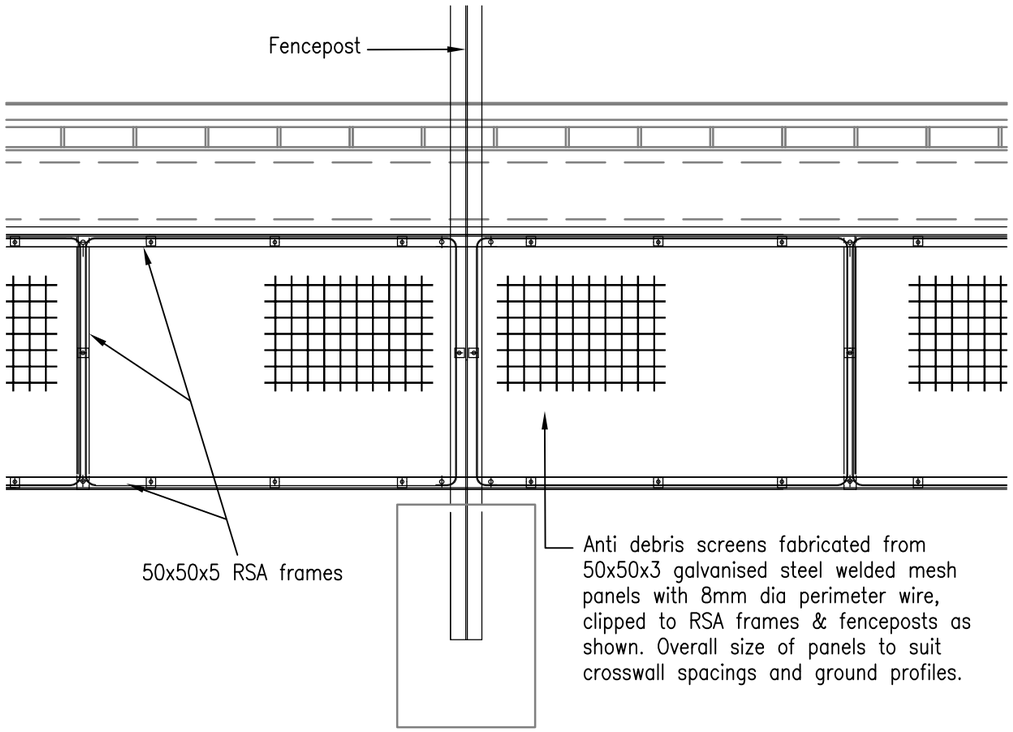

DETAILS ON REAR ELEVATION

Scale 1:20

Rev	Date	Description of revision	Design'd	C'kd
P1				

Network Rail

40 Melton Street
London NW1 2EE

Tel: 020-7557-8000

Approved —		Prog.Eng. Manager Civils, MP & I		
Authorised —		Director of Civil Engineering		
	Name	Position	Signature	Date

Master copy with original signatures held by Network Rail HQ CIVIL ENGINEERING STANDARD DESIGN

© COPYRIGHT NETWORK RAIL 2006

Standard Platform Design

Type 2 Crosswall Platform Details of Protective Mesh Panels to Front & Rear of Platform and Intermediate Fence Posts

Sheet 11 of 14

Scale	As Shown	
Drawing Number	NR/CIV/SD/3045	P1

Documents
Document Sharing Hub

Licensee=Weston Williamson/5989497001, User=sam, albett
Not for Resale, 03/28/2016 00:37:41 MDT

Copyright Network Rail
Provided by IHS under license with Network Rail
No reproduction or networking permitted without license from IHS