




**STRUCTURE CAISSE
SOUBASSEMENT
PLANCHER AV ASS - 1ERE PARTIE**


Page 1/14

SANS RESTRICTION D'UTILISATION

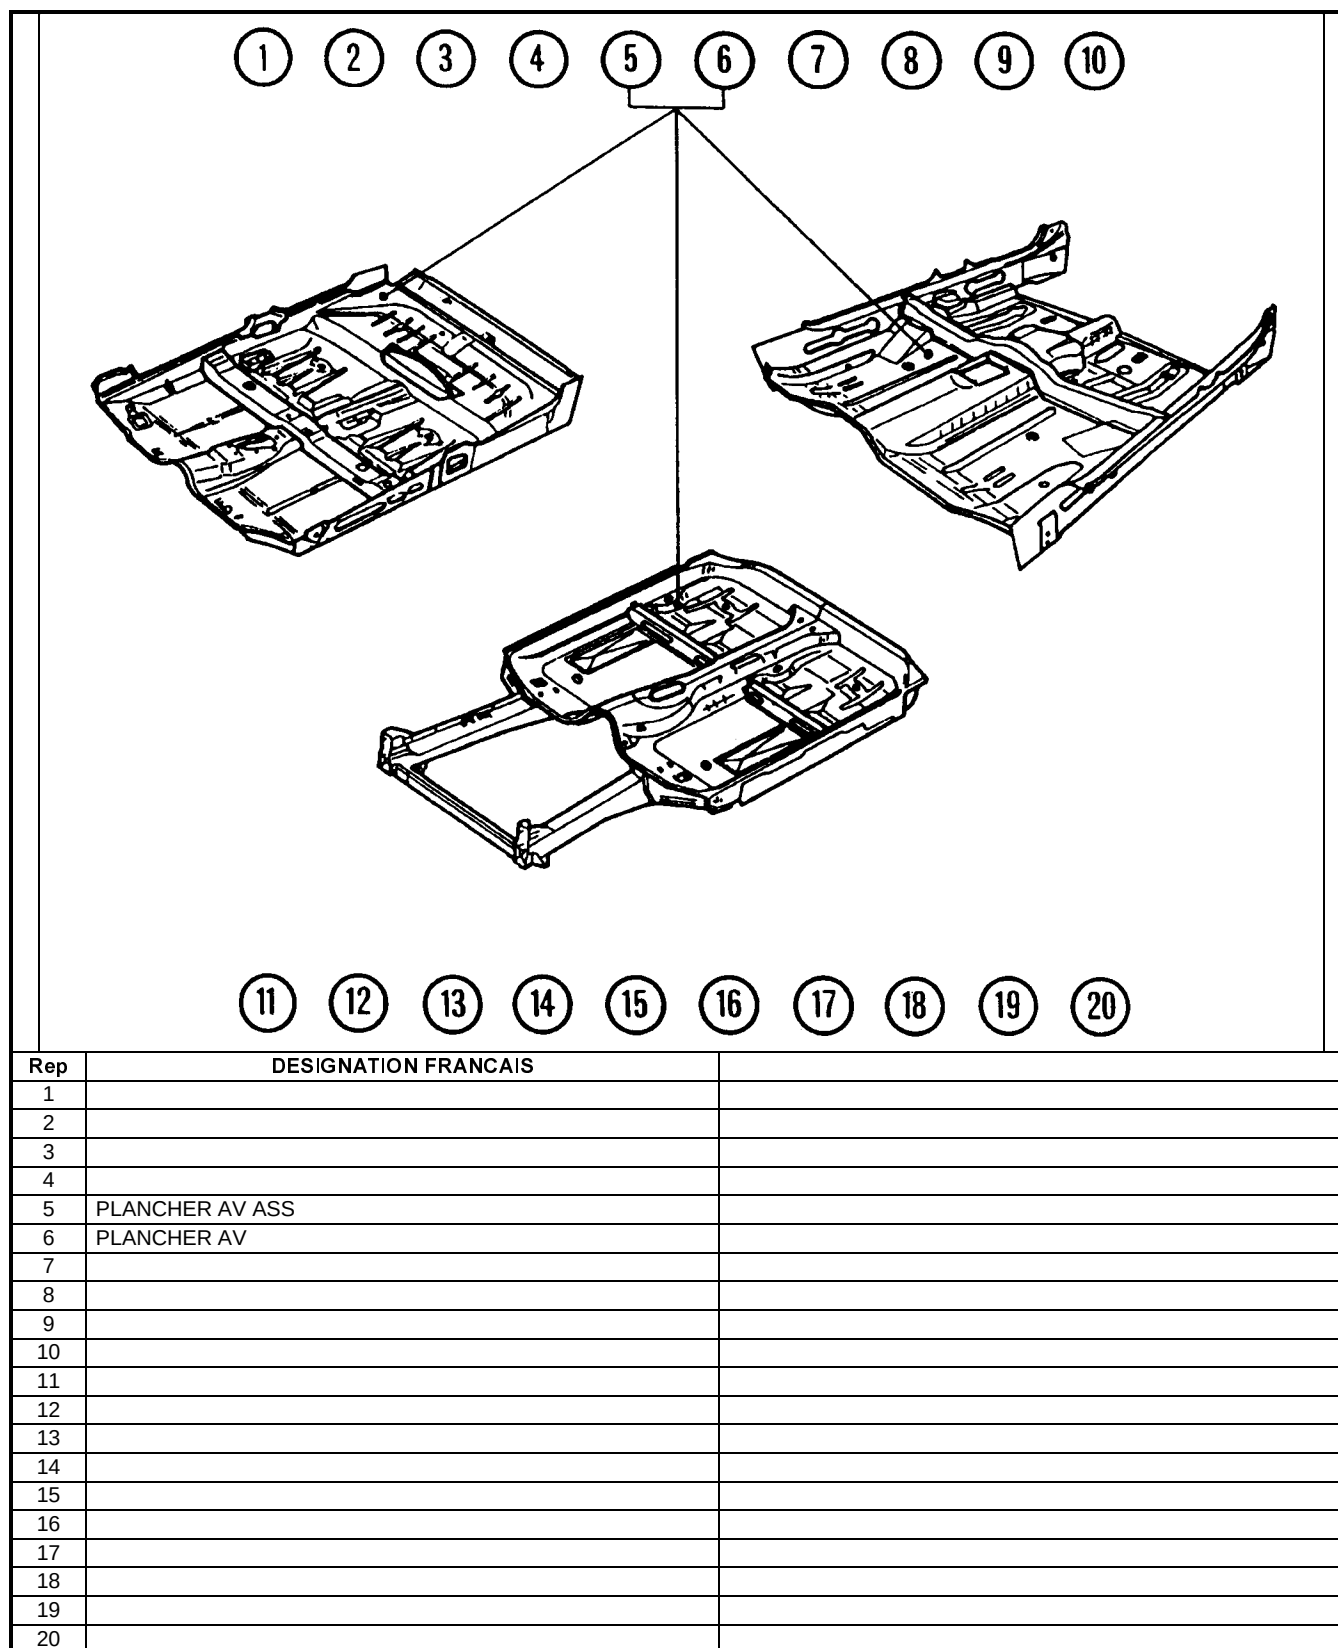

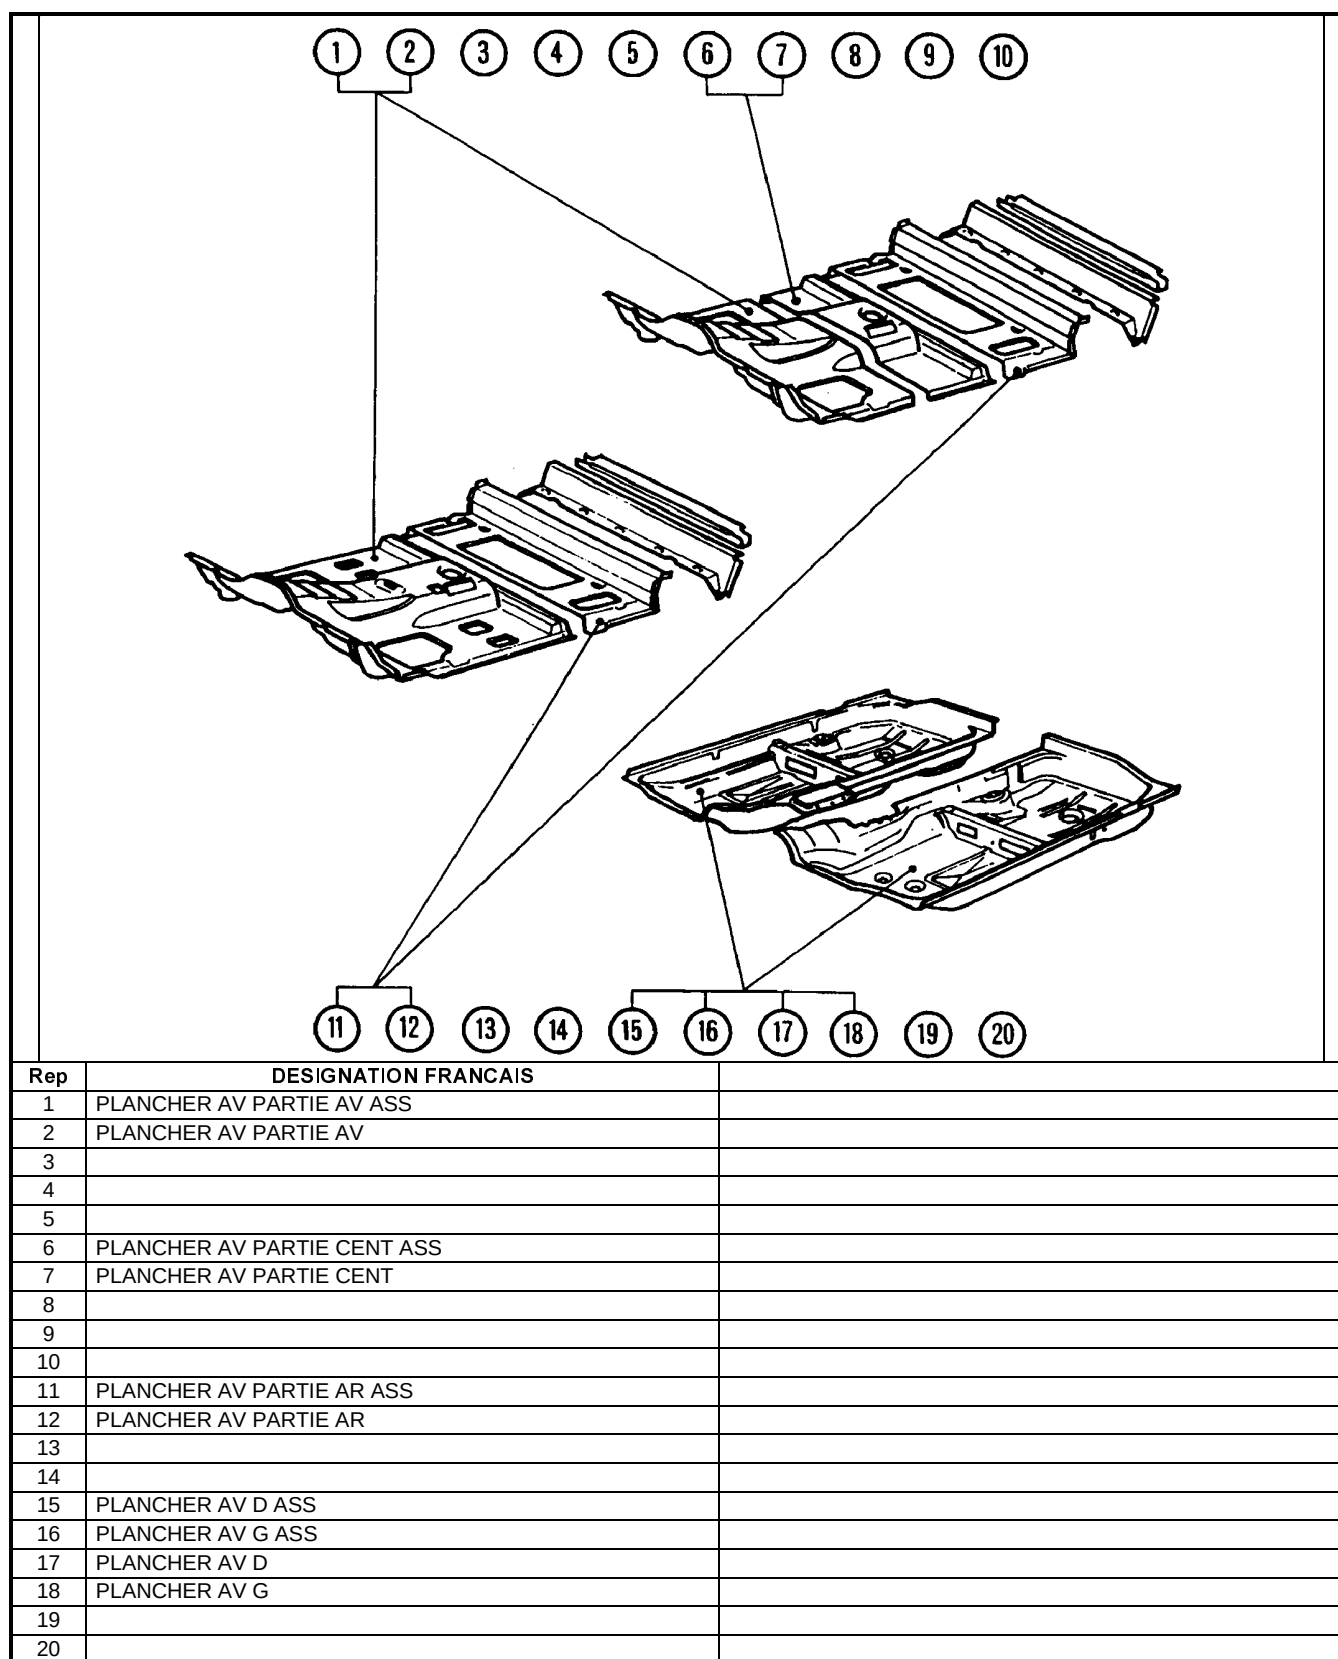

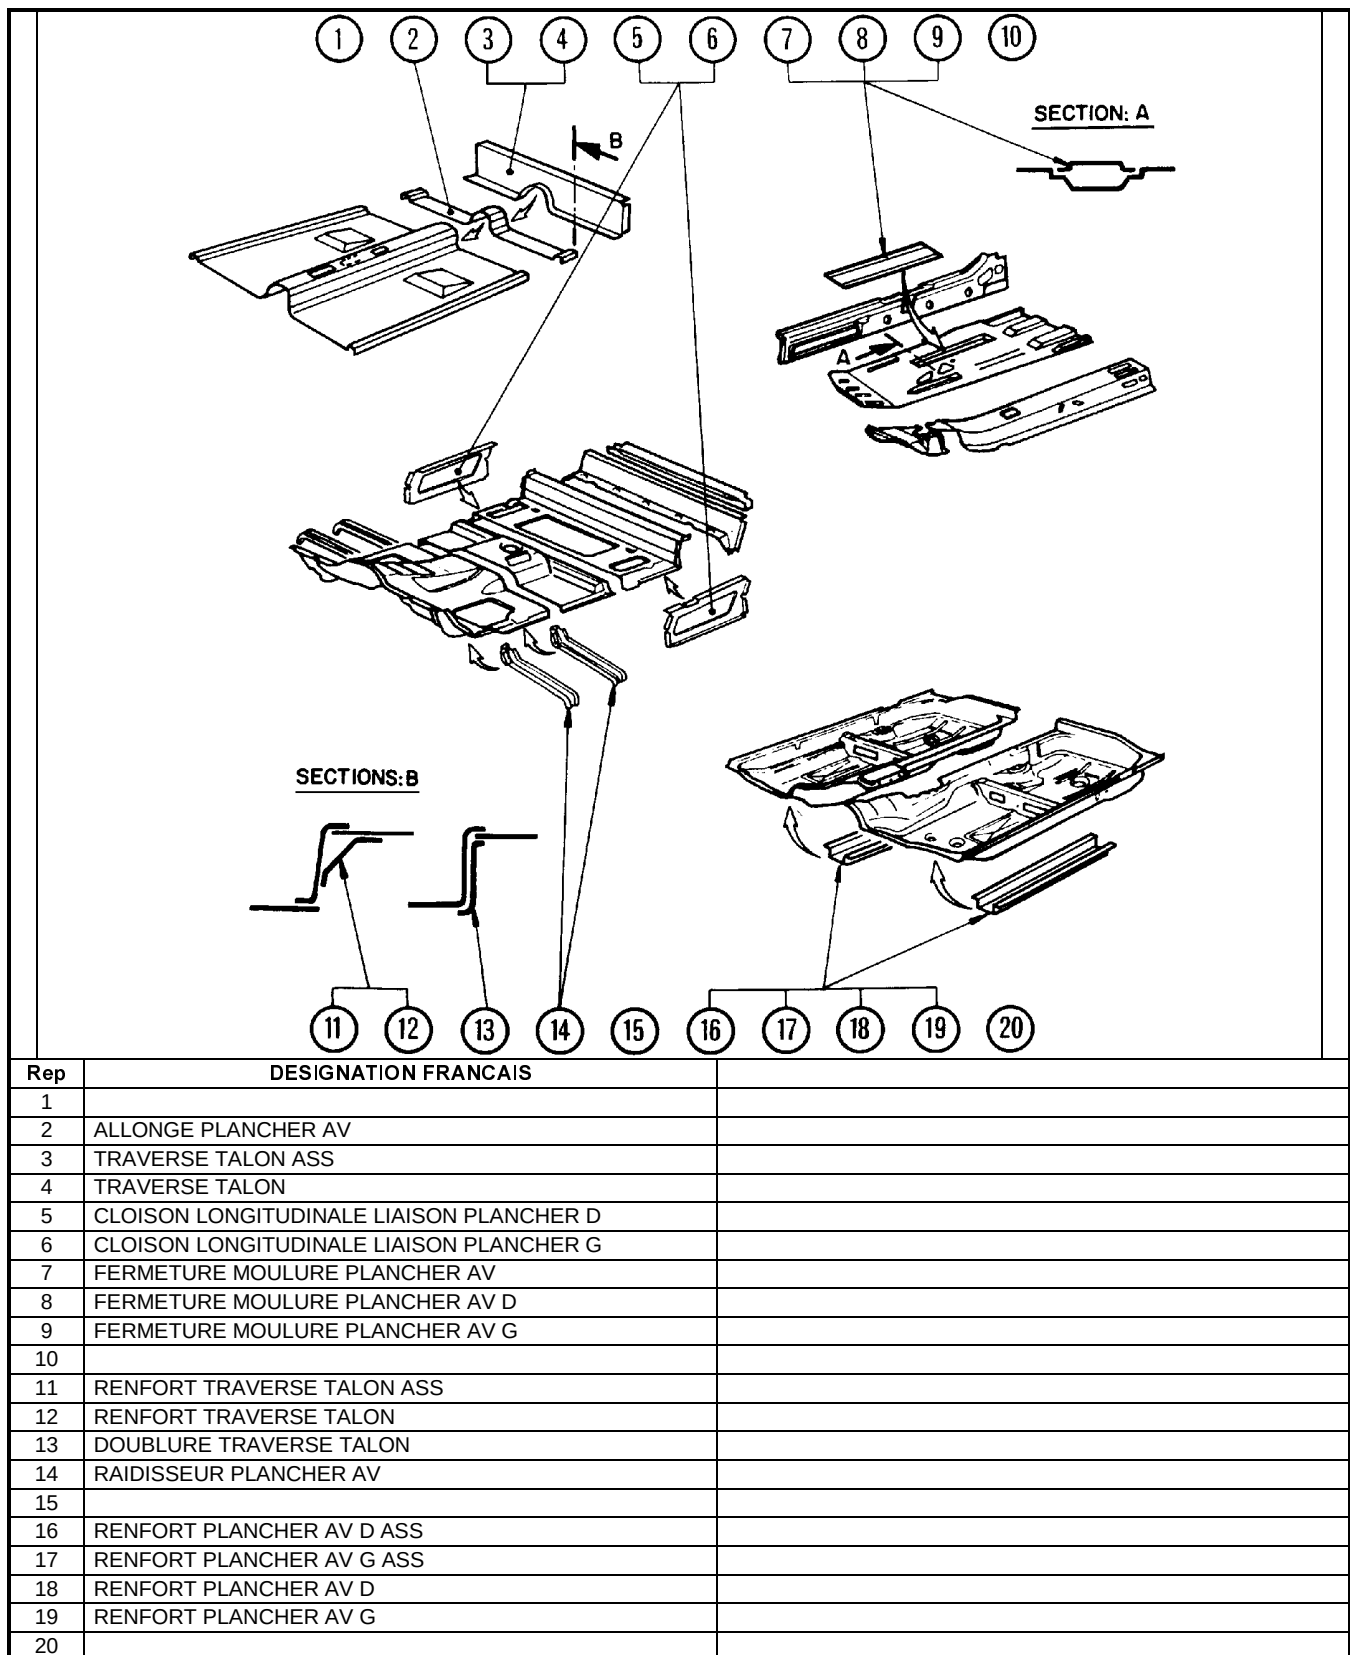

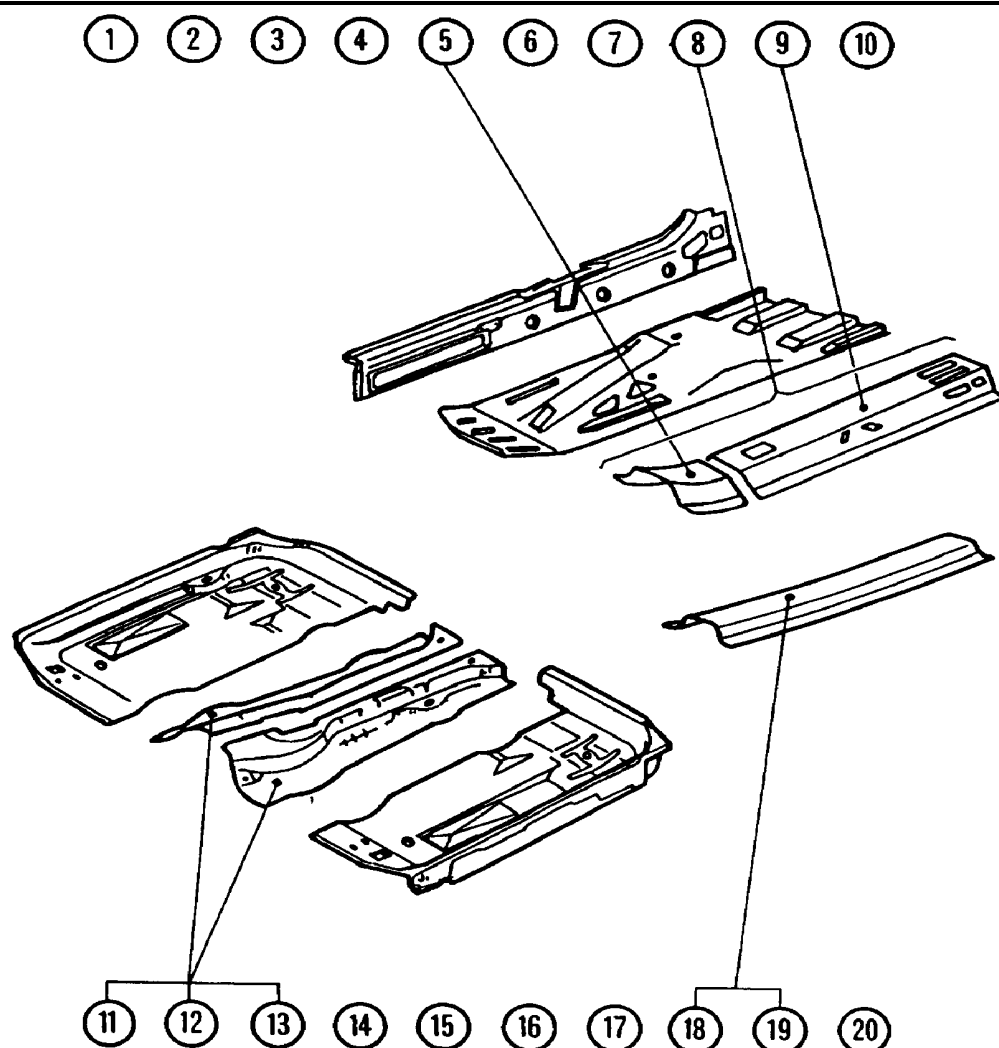

Rep	DESIGNATION FRANCAIS	
1		
2		
3		
4		
5	TUNNEL PARTIE AV	
6		
7		
8	TUNNEL ASS	
9	TUNNEL	
10		
11	DEMI-TUNNEL	
12	DEMI-TUNNEL D	
13	DEMI-TUNNEL G	
14		
15		
16		
17		
18	DOUBLURE TUNNEL ASS	
19	DOUBLURE TUNNEL	
20		