




**STRUCTURE CAISSE BLOC AV
DOUBLURE AILE AV-PASSAGE ROUE
1ERE PARTIE**


Page 1/21


SANS RESTRICTION D'UTILISATION

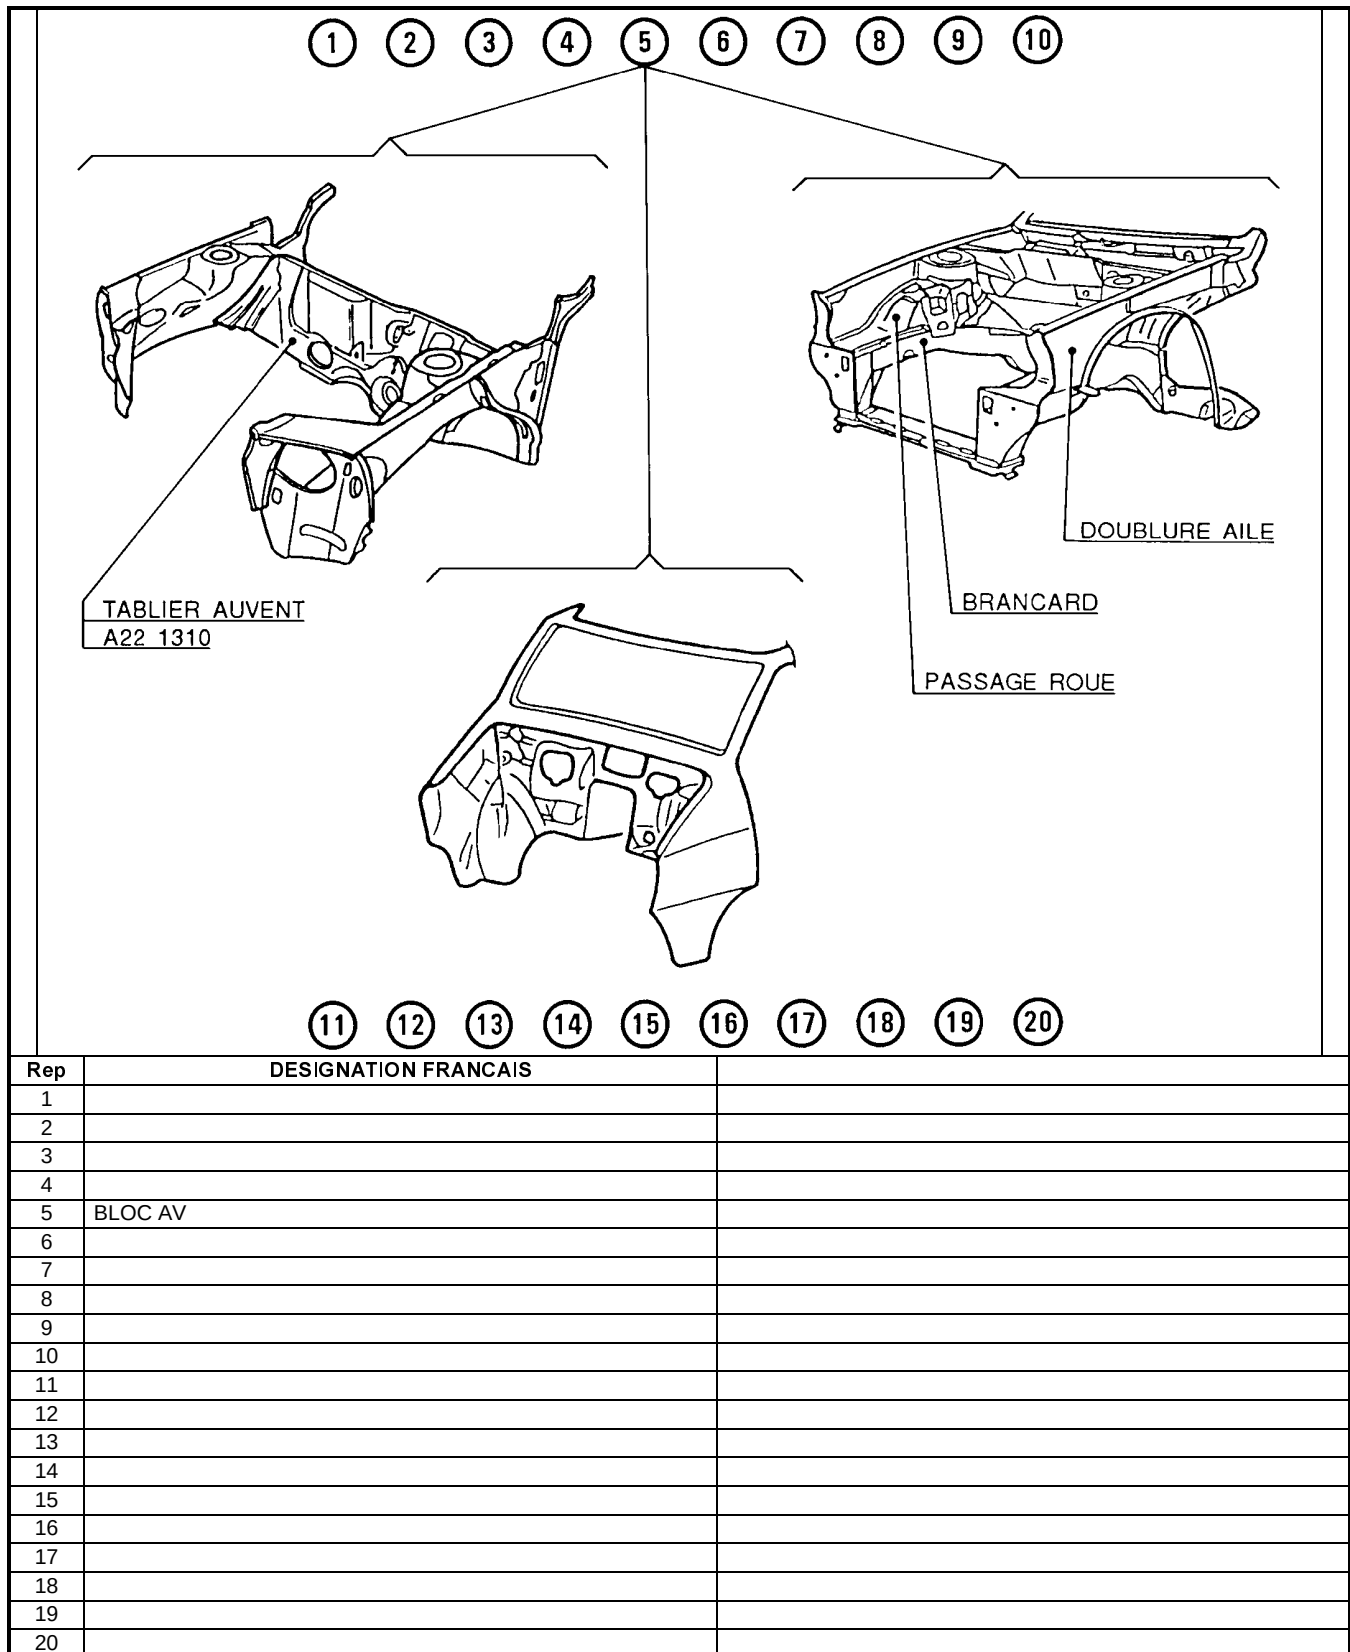


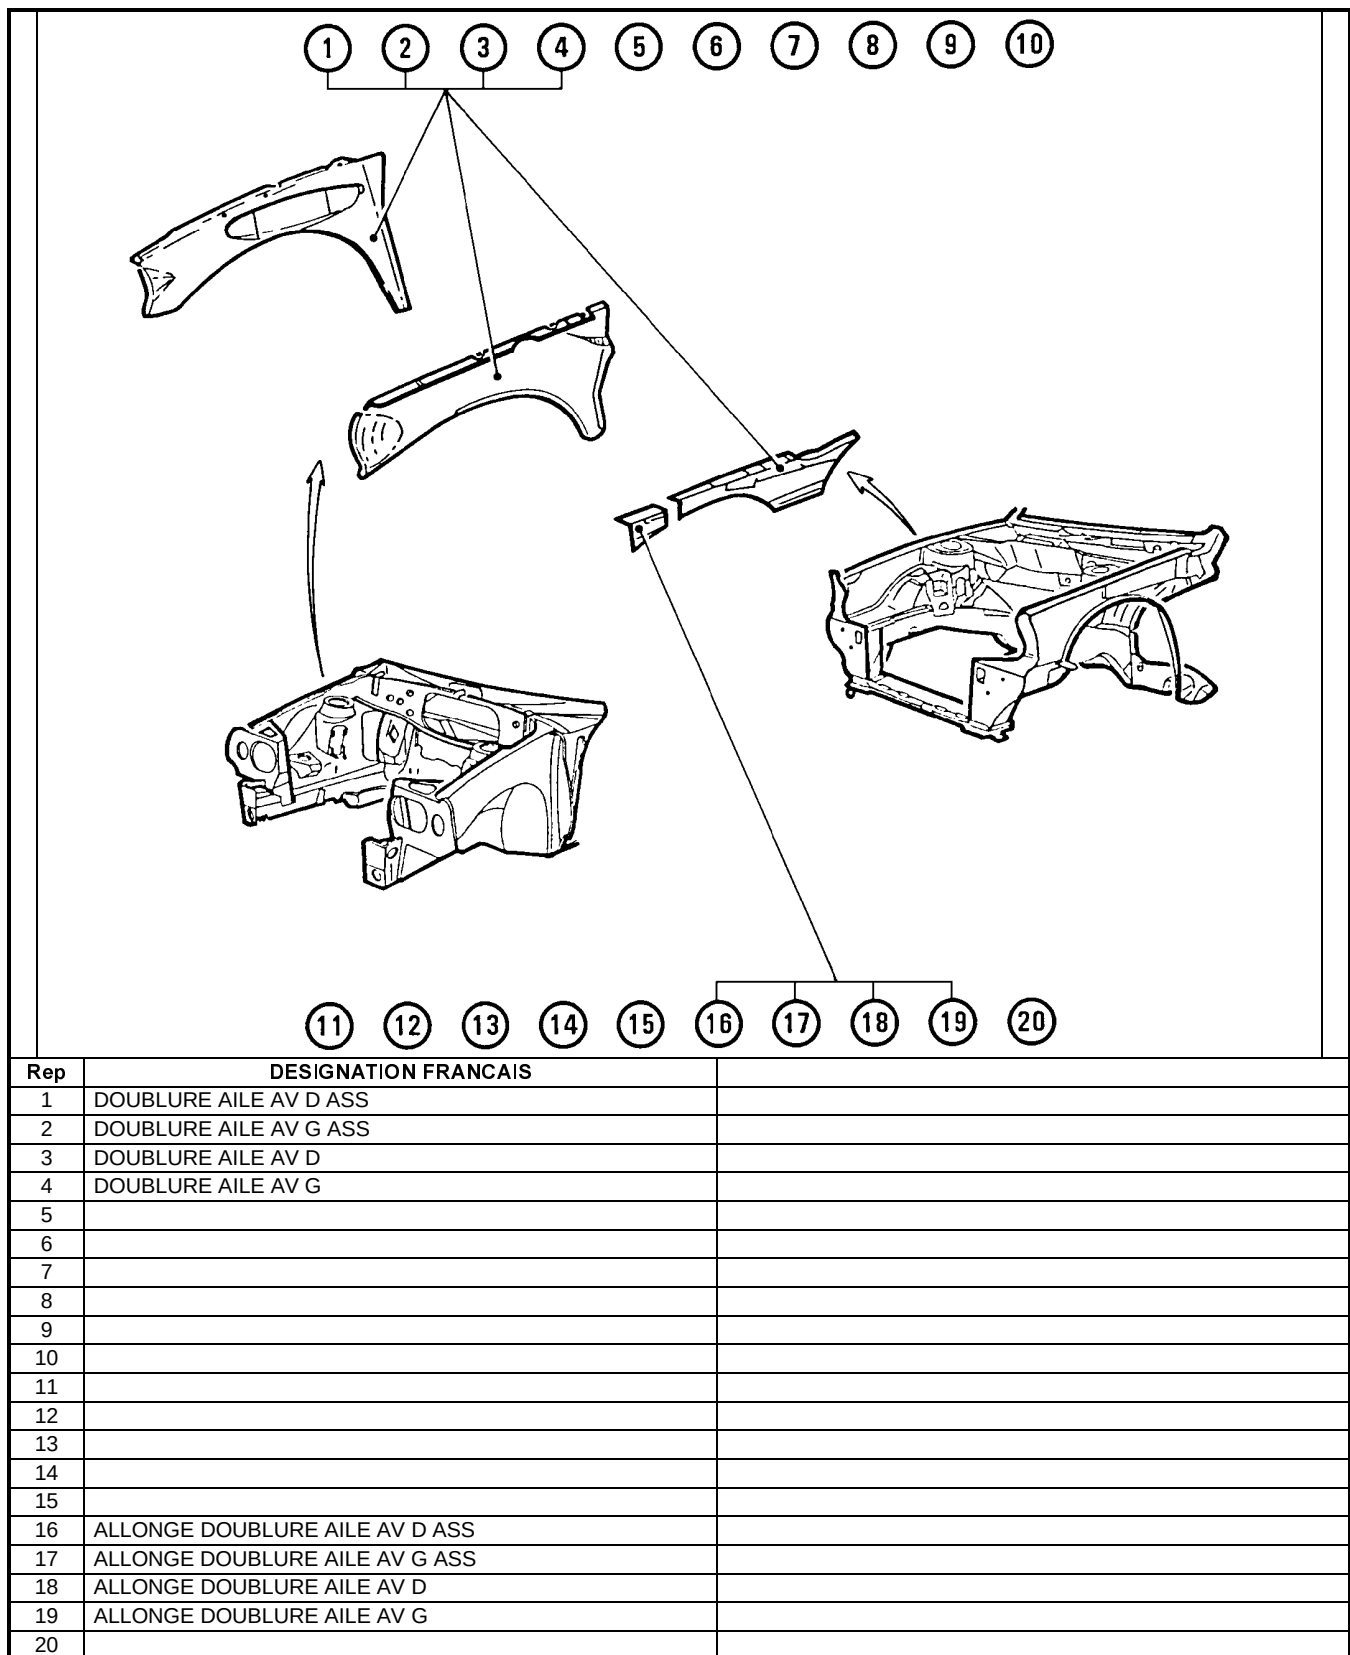

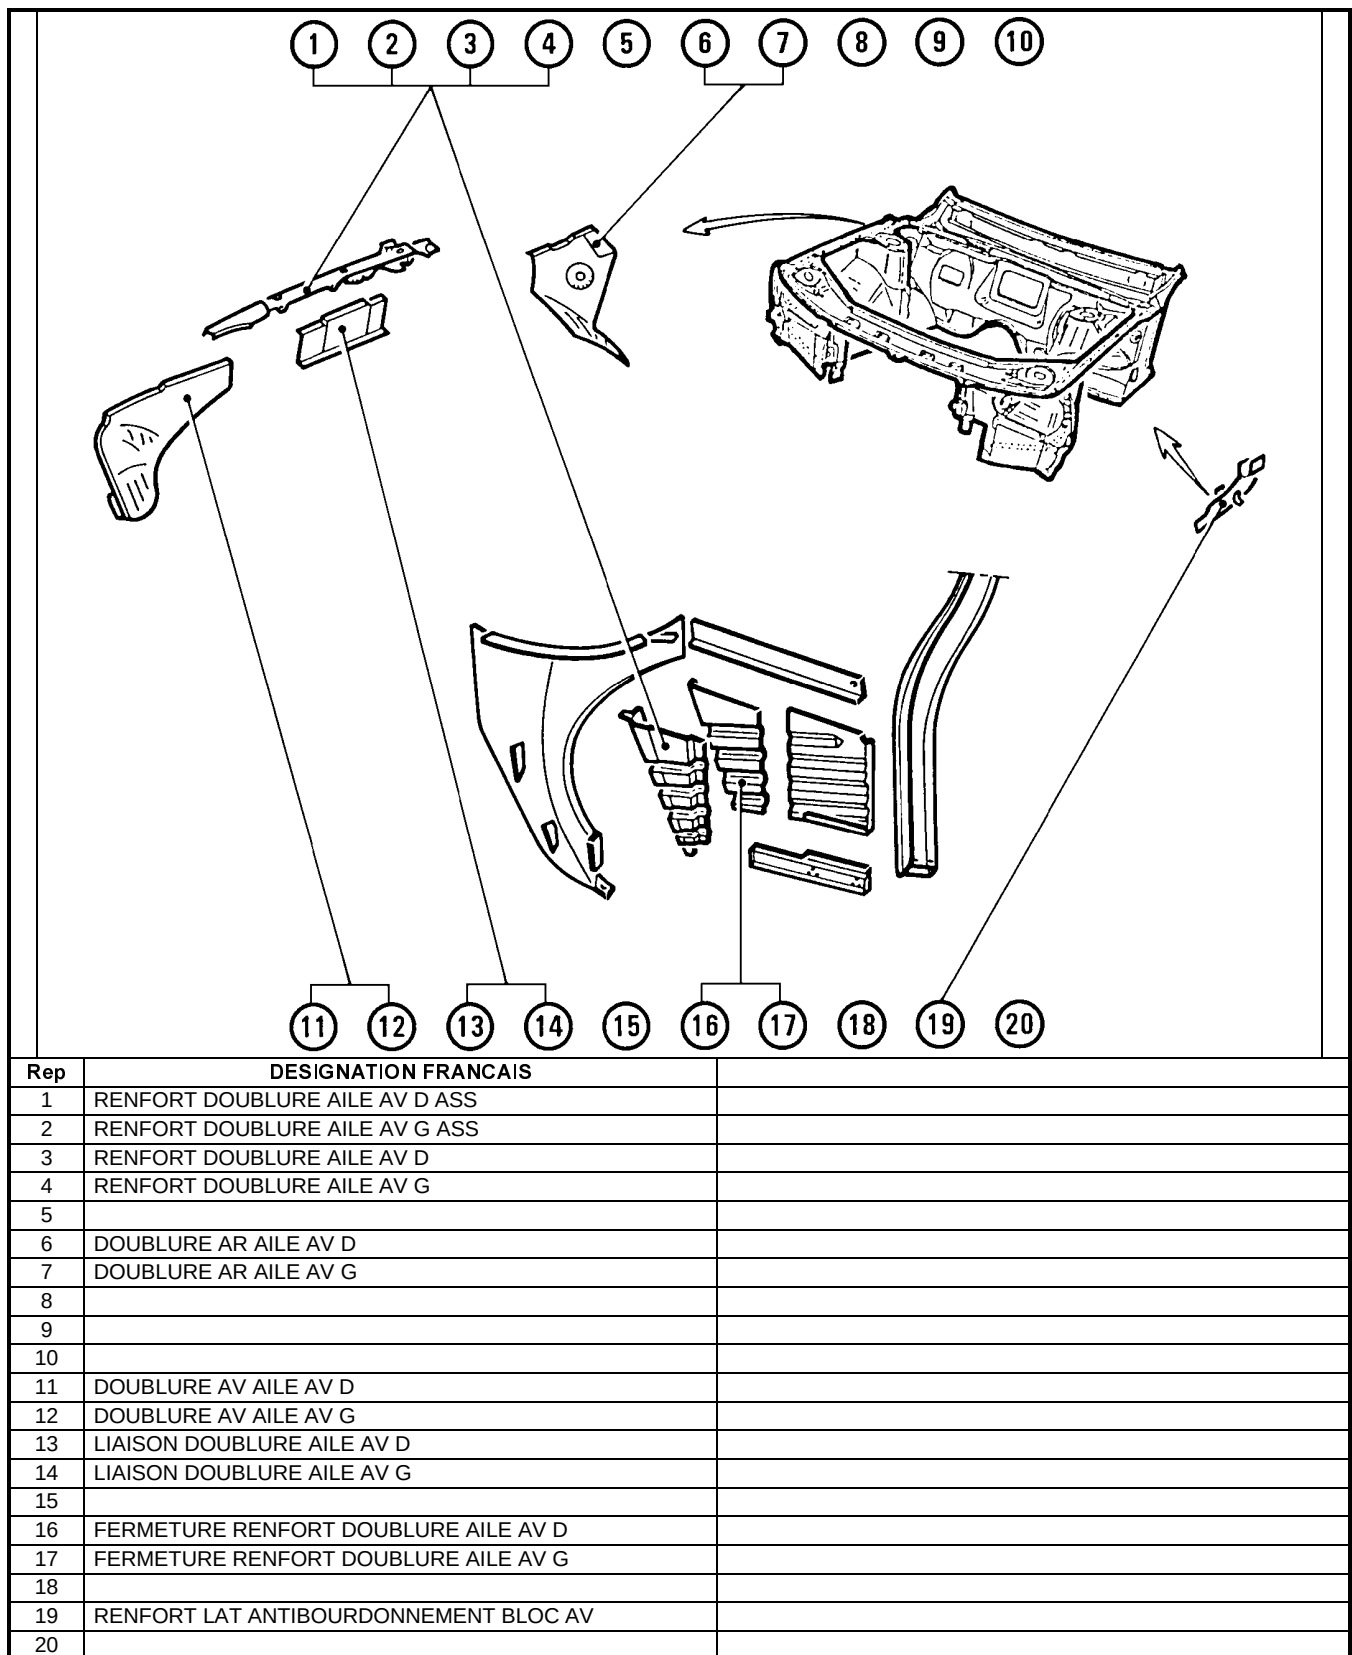

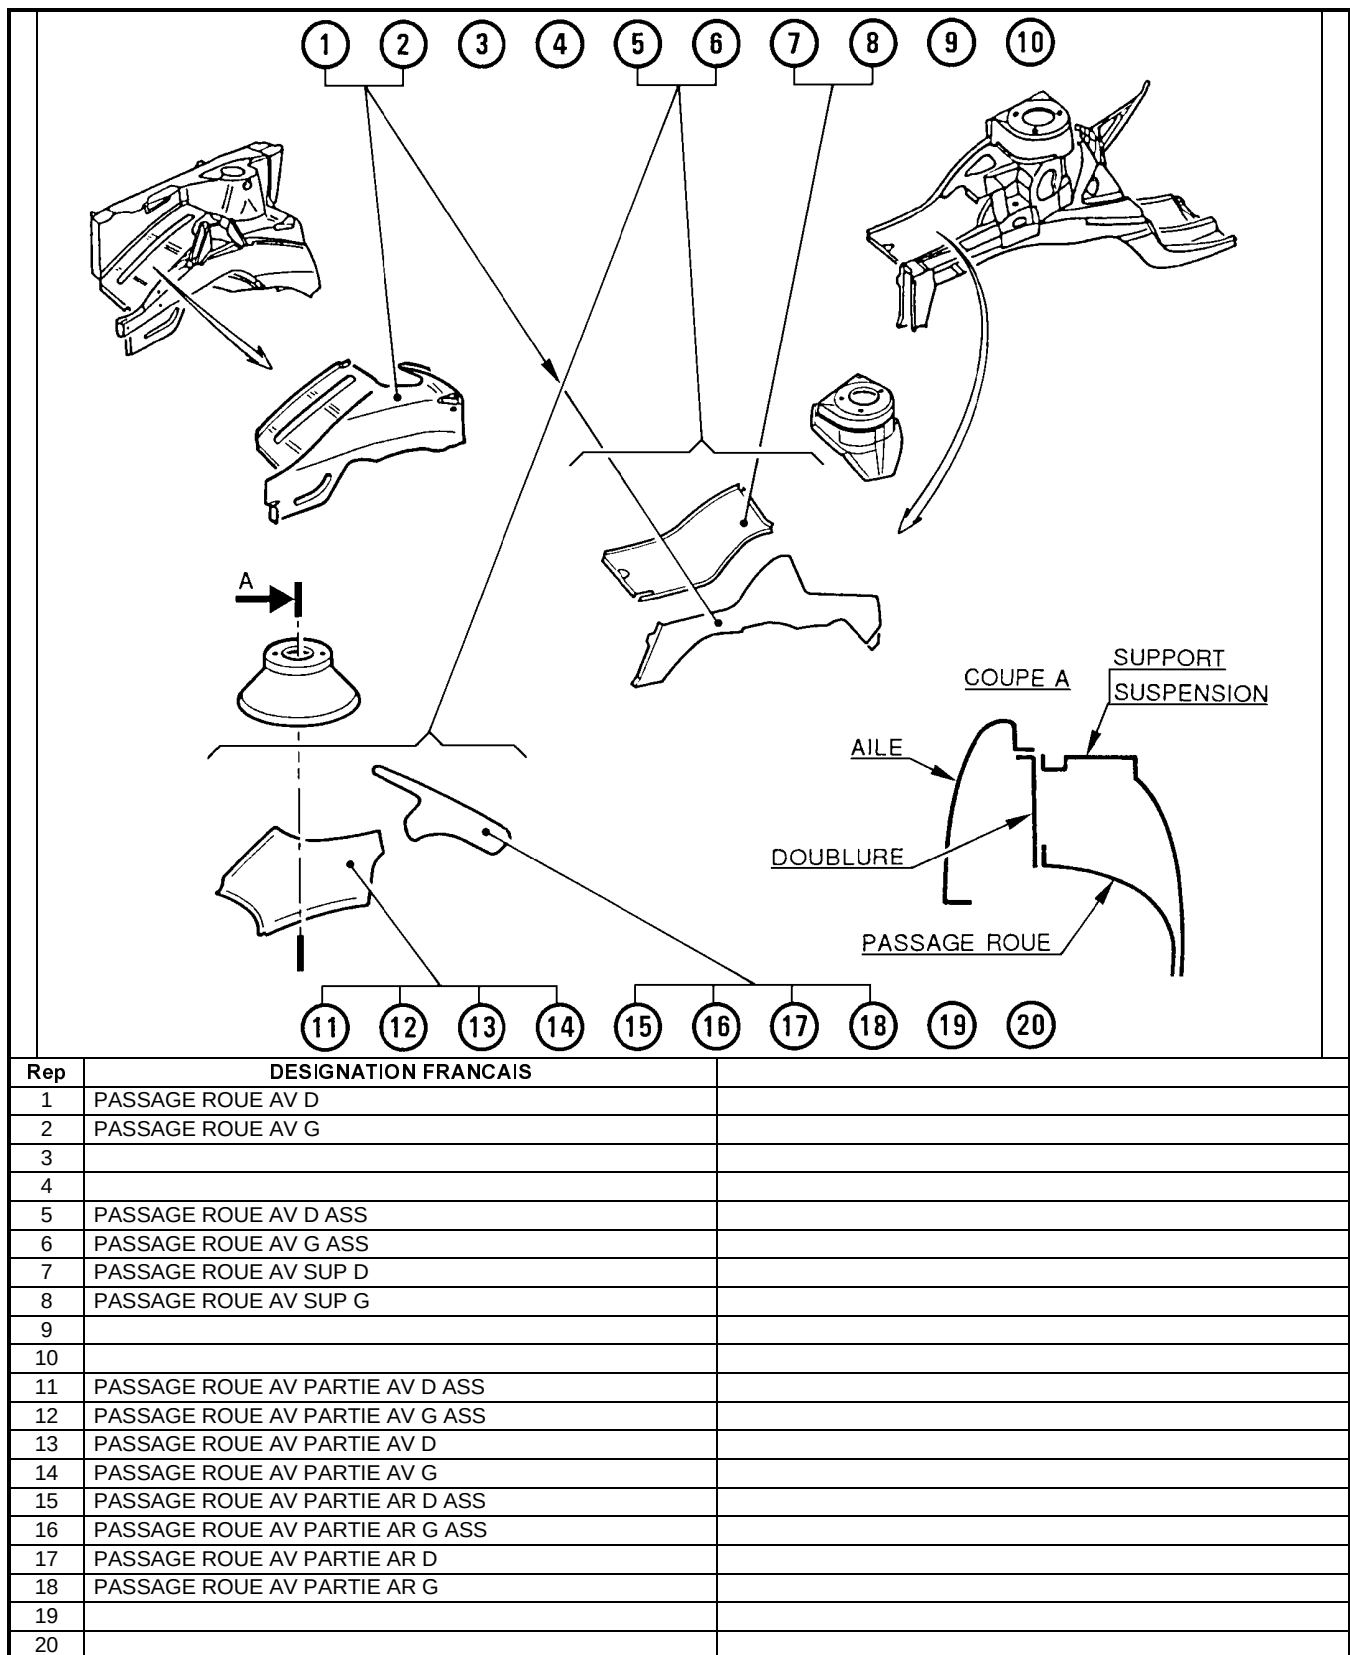

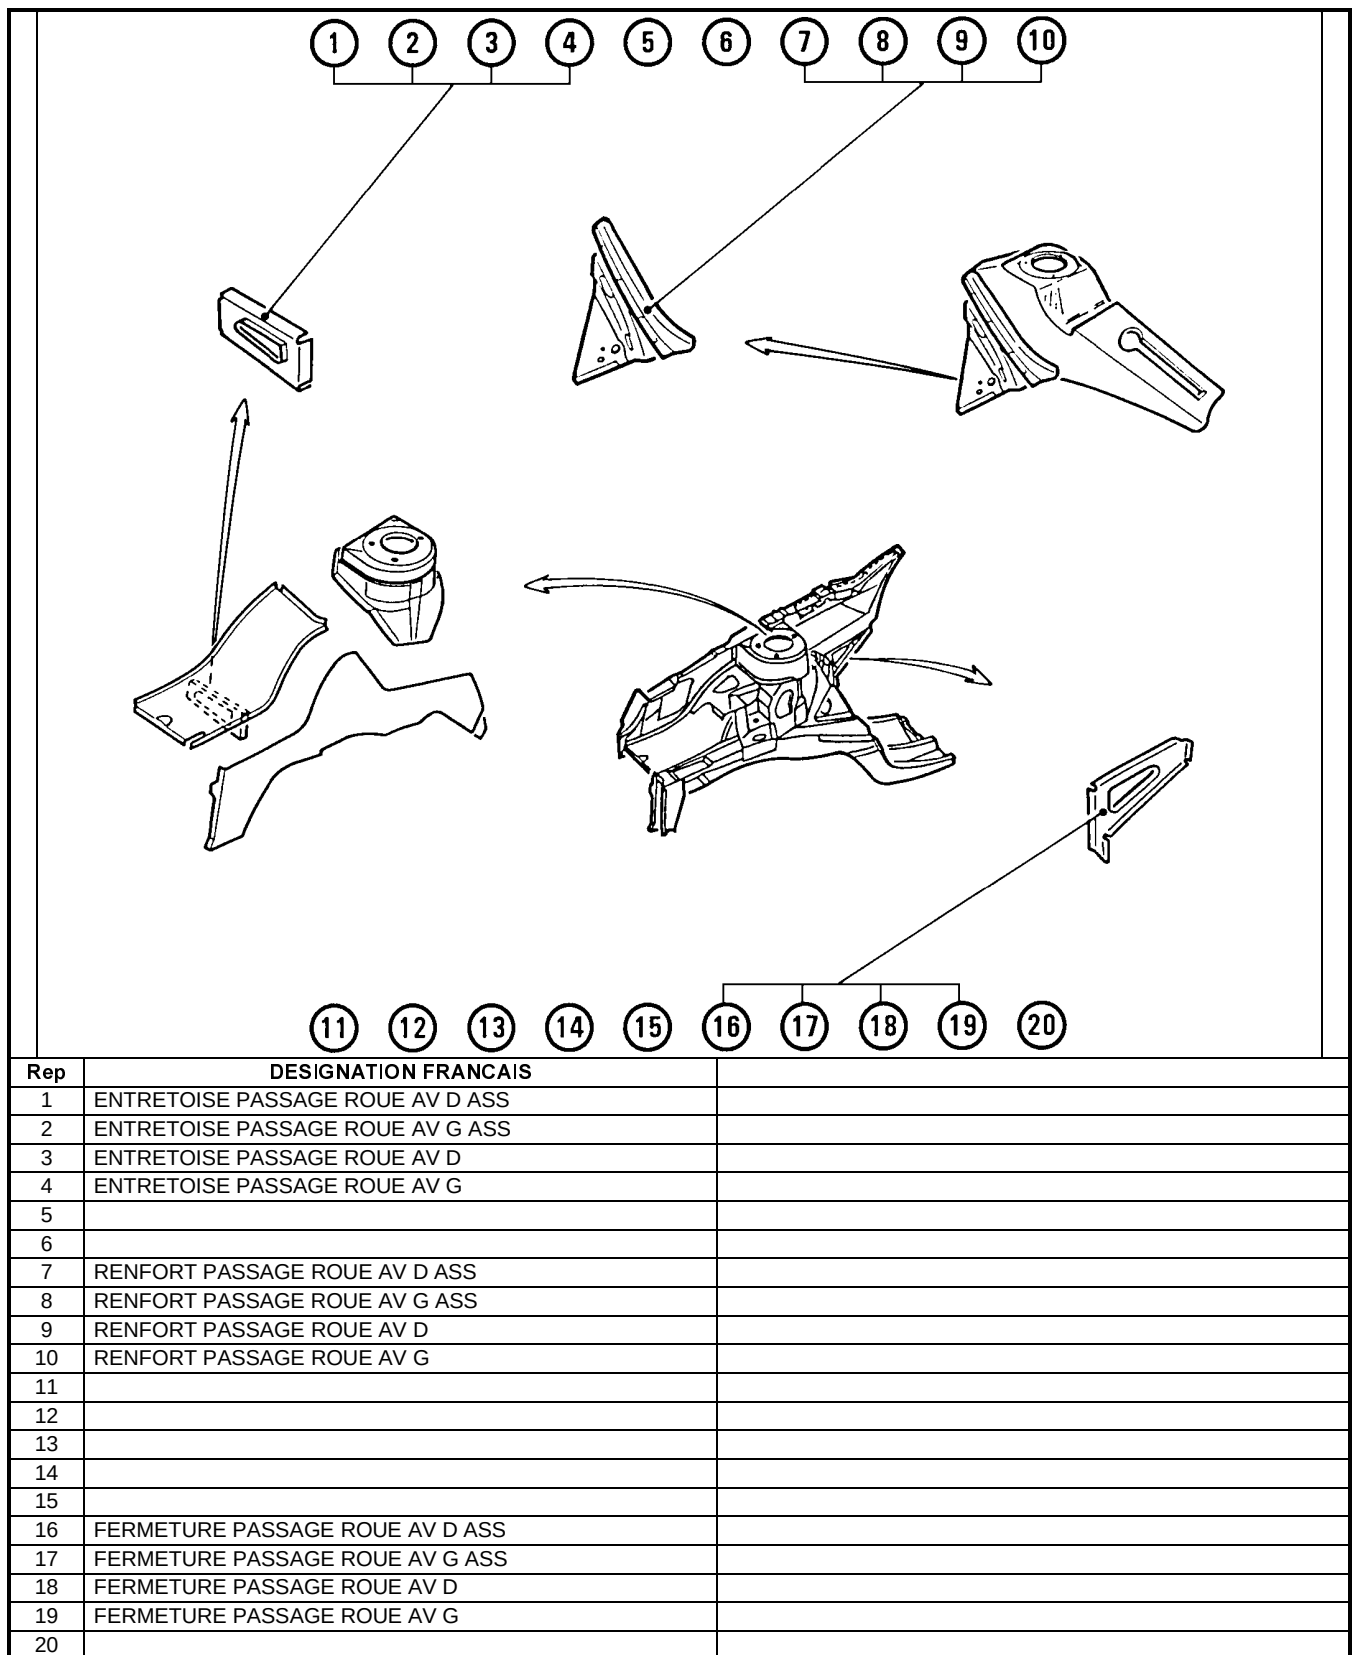

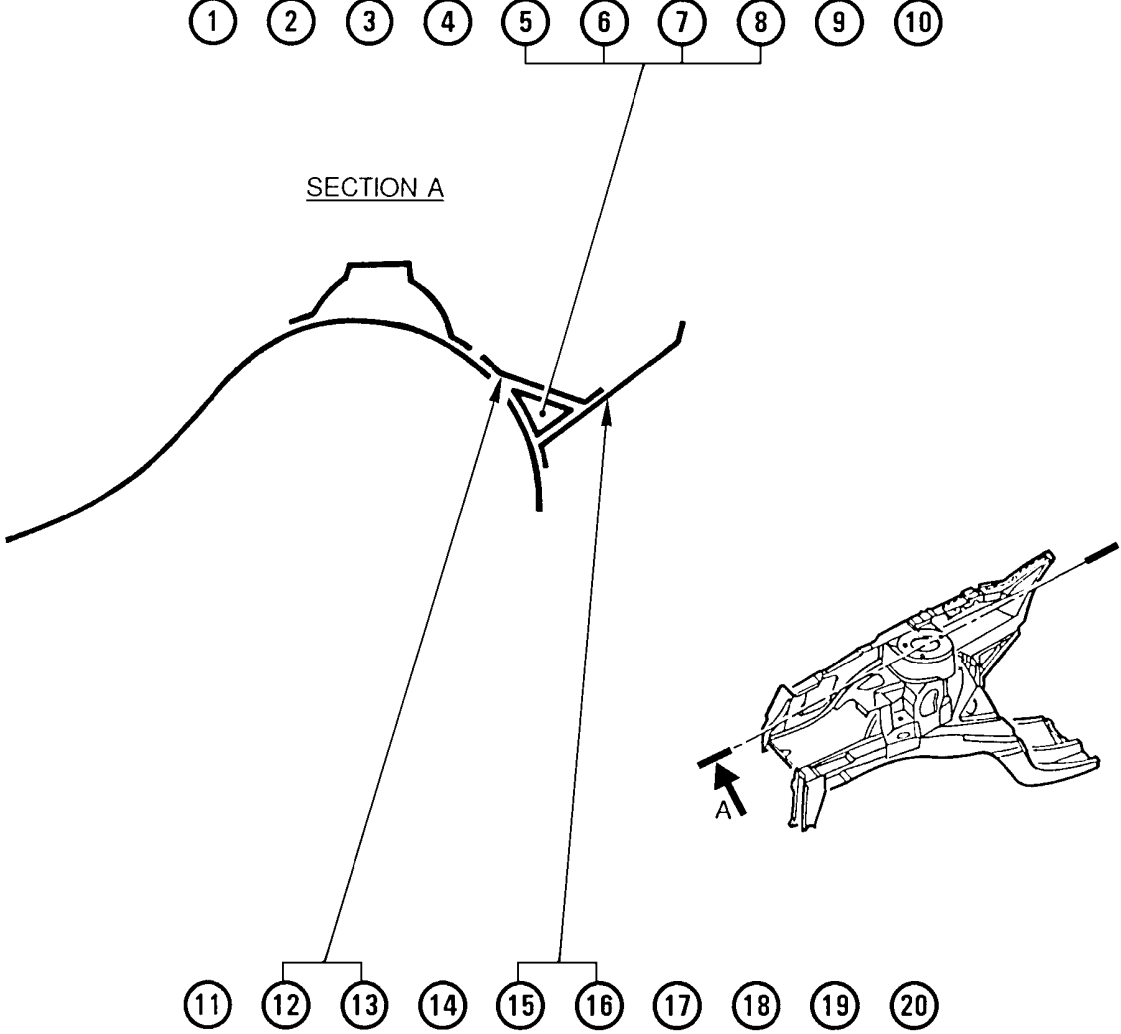	
Rep	DESIGNATION FRANCAIS
1	
2	
3	
4	
5	GOUSSET PASSAGE ROUE AV D
6	GOUSSET PASSAGE ROUE AV G
7	GOUSSET PASSAGE ROUE AV PARTIE AR D
8	GOUSSET PASSAGE ROUE AV PARTIE AR G
9	
10	
11	
12	LIAISON SUP PASSAGE ROUE AV D
13	LIAISON SUP PASSAGE ROUE AV G
14	
15	LIAISON PASSAGE ROUE AV D
16	LIAISON PASSAGE ROUE AV G
17	
18	
19	
20	